LAKE GENEVA INDUSTRIAL DEVELOPMENT SITE

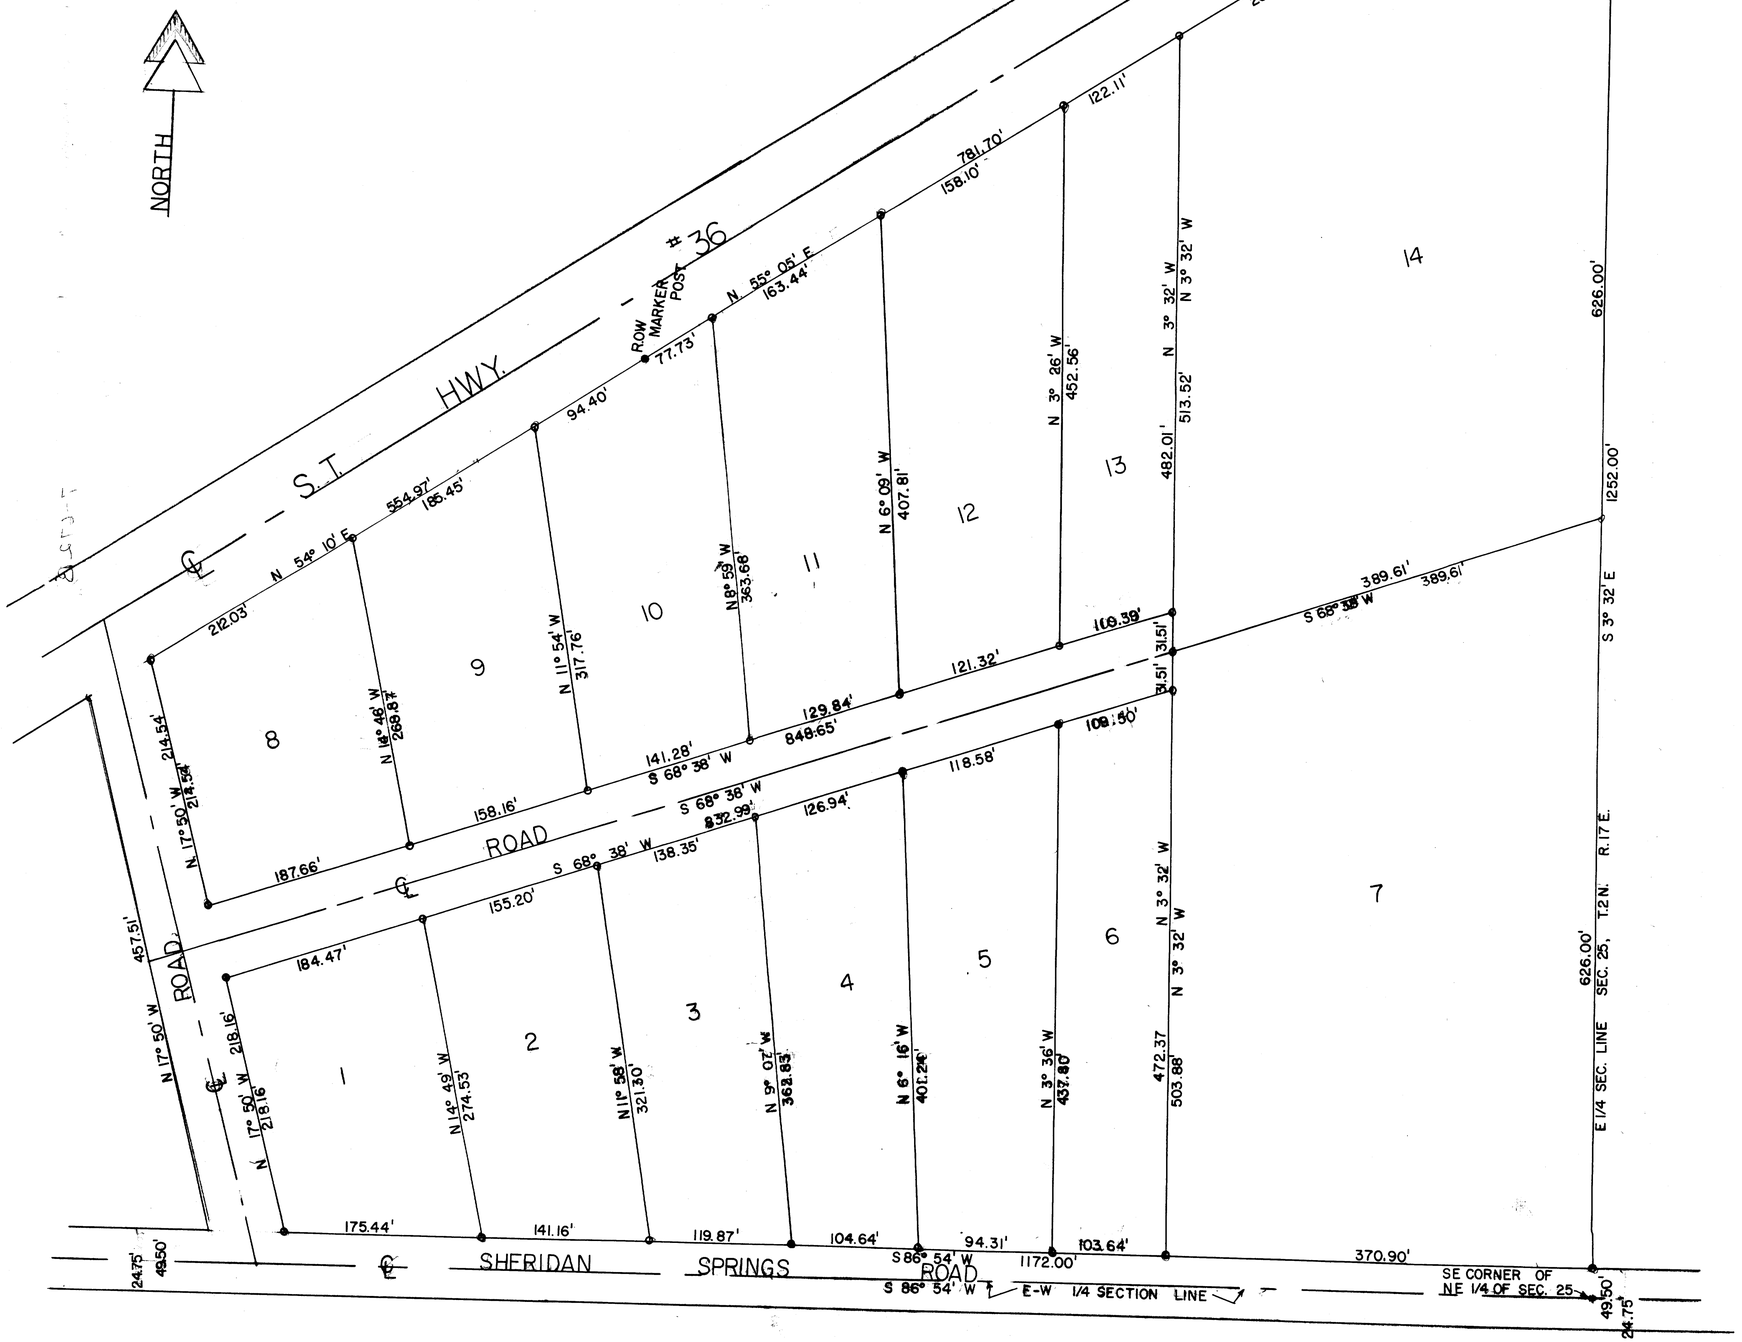

UP 137A, B, C, D, E, F, G, H City of Lake Geneva