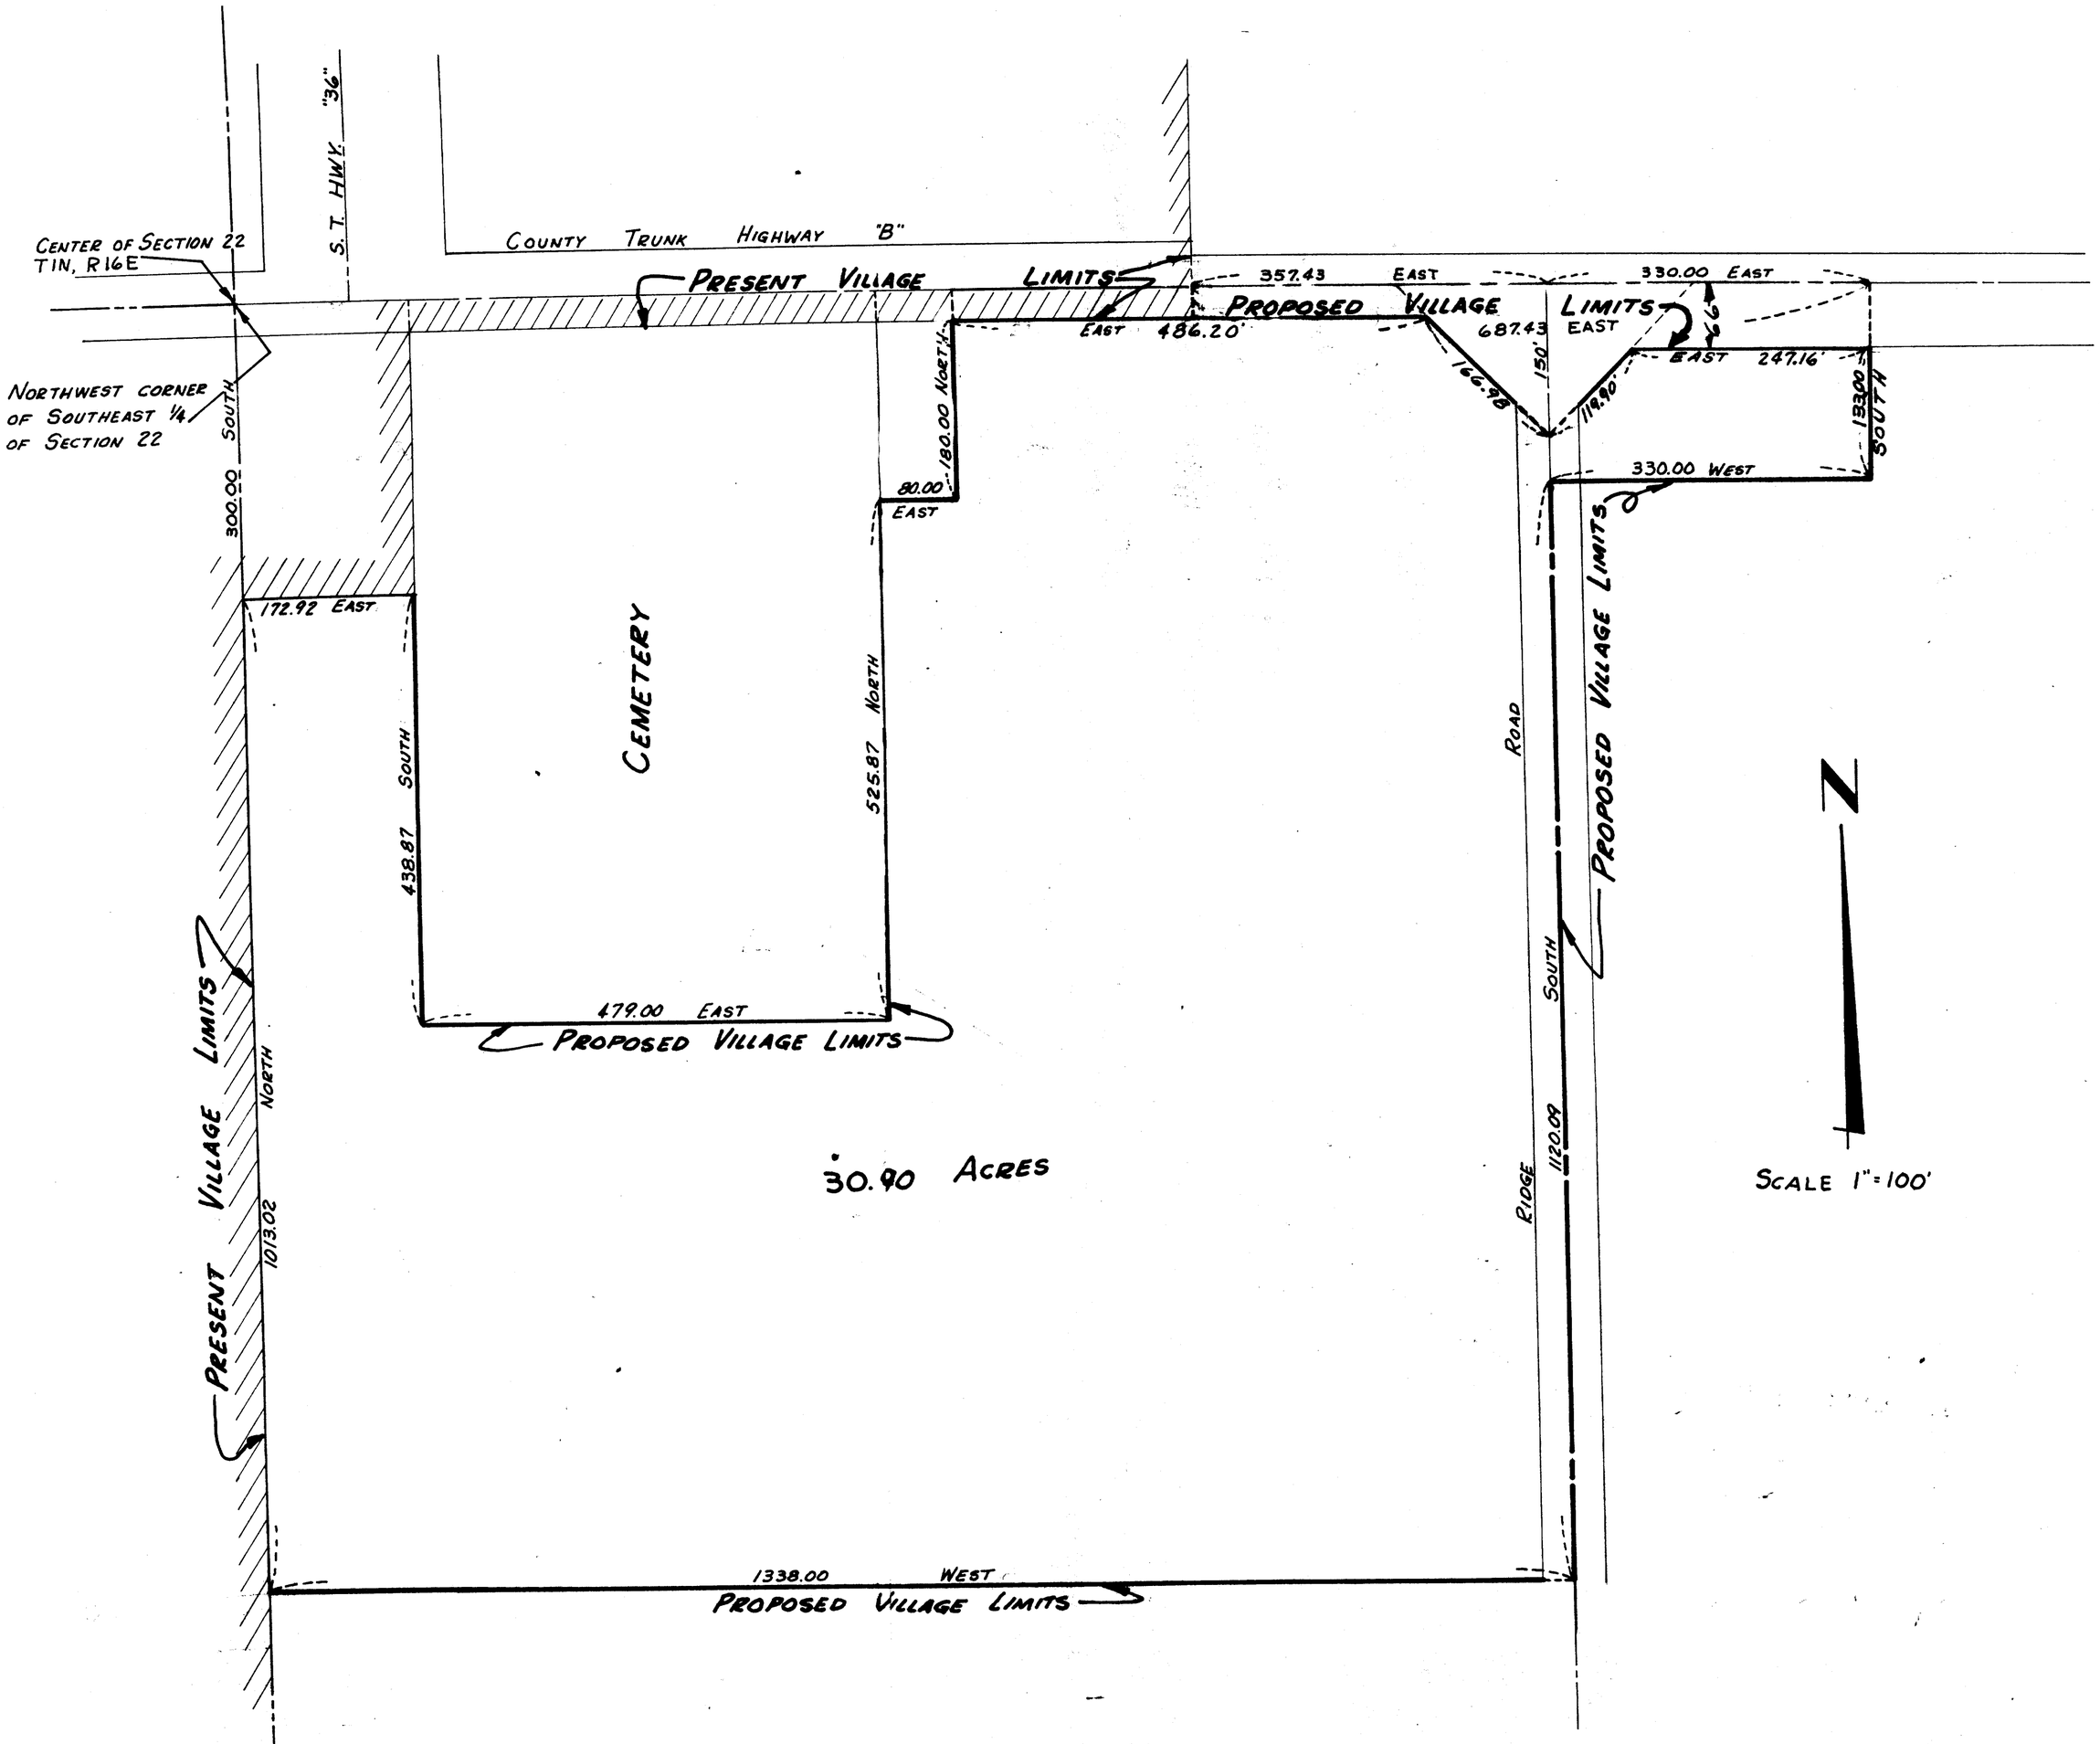

STATE OF WISCONSIN)
SS
COUNTY OF WALWORTH)

Lloyd L. Jensen, being first sworn on oath says that he is County Surveyor of Walworth County, Wisconsin and that he has made an accurate map of the territory intended to be embraced within the limits of the Village of Walworth, Walworth County, Wisconsin and the territory is described as follows, towit:

A parcel of land located in the Southeast 1/4 of Section 22, T1N R16E of Walworth County, Wisconsin, described as follows, towit: Commencing at the Northwest corner of said Southeast 1/4; thence Southerly along the West line of said Southeast 1/4, 300.00 feet to the place of beginning; thence Easterly parallel with the North line of said Southeast 1/4, 172.92 feet to the West line of the cemetery property; thence Southerly along said West line 438.87 feet to the Southwest corner of said cemetery; thence Easterly along the South line of said cemetery property 479.00 feet; thence Northerly along the East line of said cemetery property 525.87 feet; thence Easterly parallel with the North line of said Southeast 1/4, 80.00 feet; thence Northerly, parallel with the East line of said cemetery property 180.00 feet to a point on the South line of County Trunk Highway "B" located 735.00 feet East of the West line of said Southeast 1/4; thence Easterly along said South line 486.20 feet; thence Southeasterly 166.98 feet to the centerline of Ridge Road; thence Northeasterly 119.90 feet; thence East 247.16 feet; thence South 133.00 feet; thence West parallel with the North line of said Southeast 1/4, 330 feet to a point in the centerline of Ridge Road located 199.00 feet South of the North line of said Southeast 1/4; thence Southerly along the centerline of said road and parallel with the West line of said Southeast 1/4, 1120.09 feet to the South line of the North 1/2 of said Southeast 1/4; thence Westerly along said South line 1338.00 feet to the West line of said Southeast 1/4; thence North along said West line 1013.02 feet to the place of beginning, containing 30.90 acres of land, more or less.

Lloyd L. Jensen
Lloyd L. Jensen (County Surveyor)

Subscribed and sworn to before me this _____ day of _____, 1964.

_____
Notary Public, Walworth County, Wisconsin

My Commission Expires _____

9-39

VW UP-12