DUNHAM SURVEYING, S.C.

SURVEYING & SUBDIVIDING

DELAVAN, WISCONSIN 53115

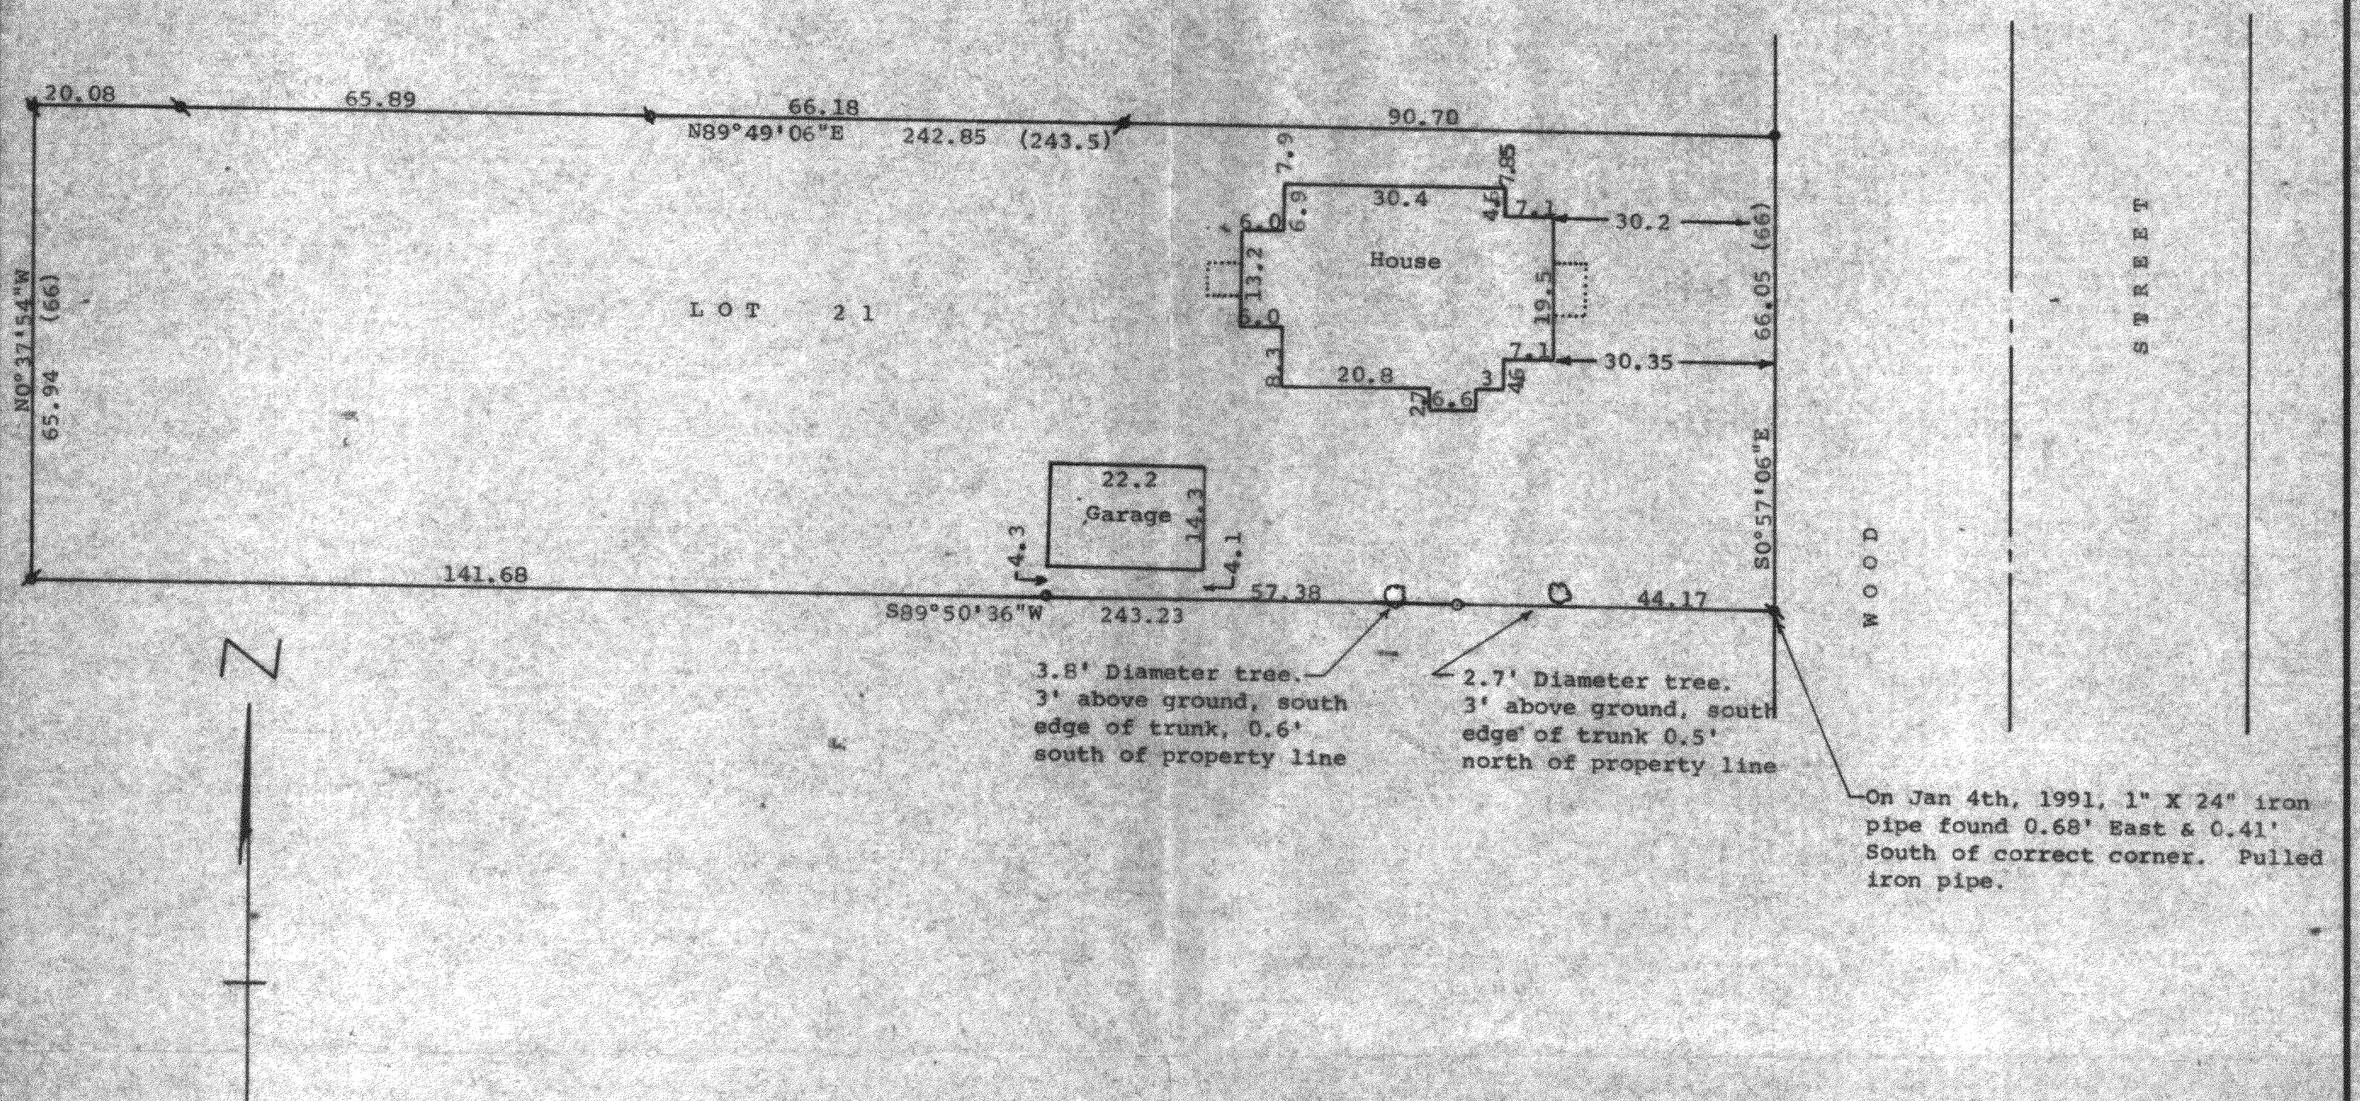

Scale - 1" = 20'
● = 1" Iron Rod Found
= 1" Iron Pipe Found
= 3/4" Iron Pipe Found
○ = 3/4" X 24" Iron Pipe Set
Bearings referenced to the north line of Lot 21 with the previously assumed bearing of N89°49'06"E
(0.00) = recorded distance
Survey ordered by:
Churchill Real Estate
322 Park Avenue
Walworth, WI 53184

STATE OF WISCONSIN) SS
COUNTY OF WALWORTH)

I, George T. Dunham, Surveyor, certify that I have surveyed the property described as follows:

Lot 21 of Clarke's 2nd Addition to the Village of Walworth, Walworth County, Wisconsin,

and that the map shown above is a true representation thereof and shows the size and location of the property, its exterior boundaries, the location of all visible structures and dimensions of all principal buildings thereon, boundary fences, apparent easements, roadways and visible encroachments, if any, and that I have surveyed the property hereon described, according to the official records, to the best of my knowledge and belief.

May 11, 1987
Updated and recertified to this
4th day of January 1991.

George T. Dunham, Surveyor

WISCONSIN LAND SURVEYOR
GEORGE T. DUNHAM
S-306
DELAVAN WIS.

RECEIVED
JAN 14 1992

GMB 1020

009-432

VCA2-28 9-222