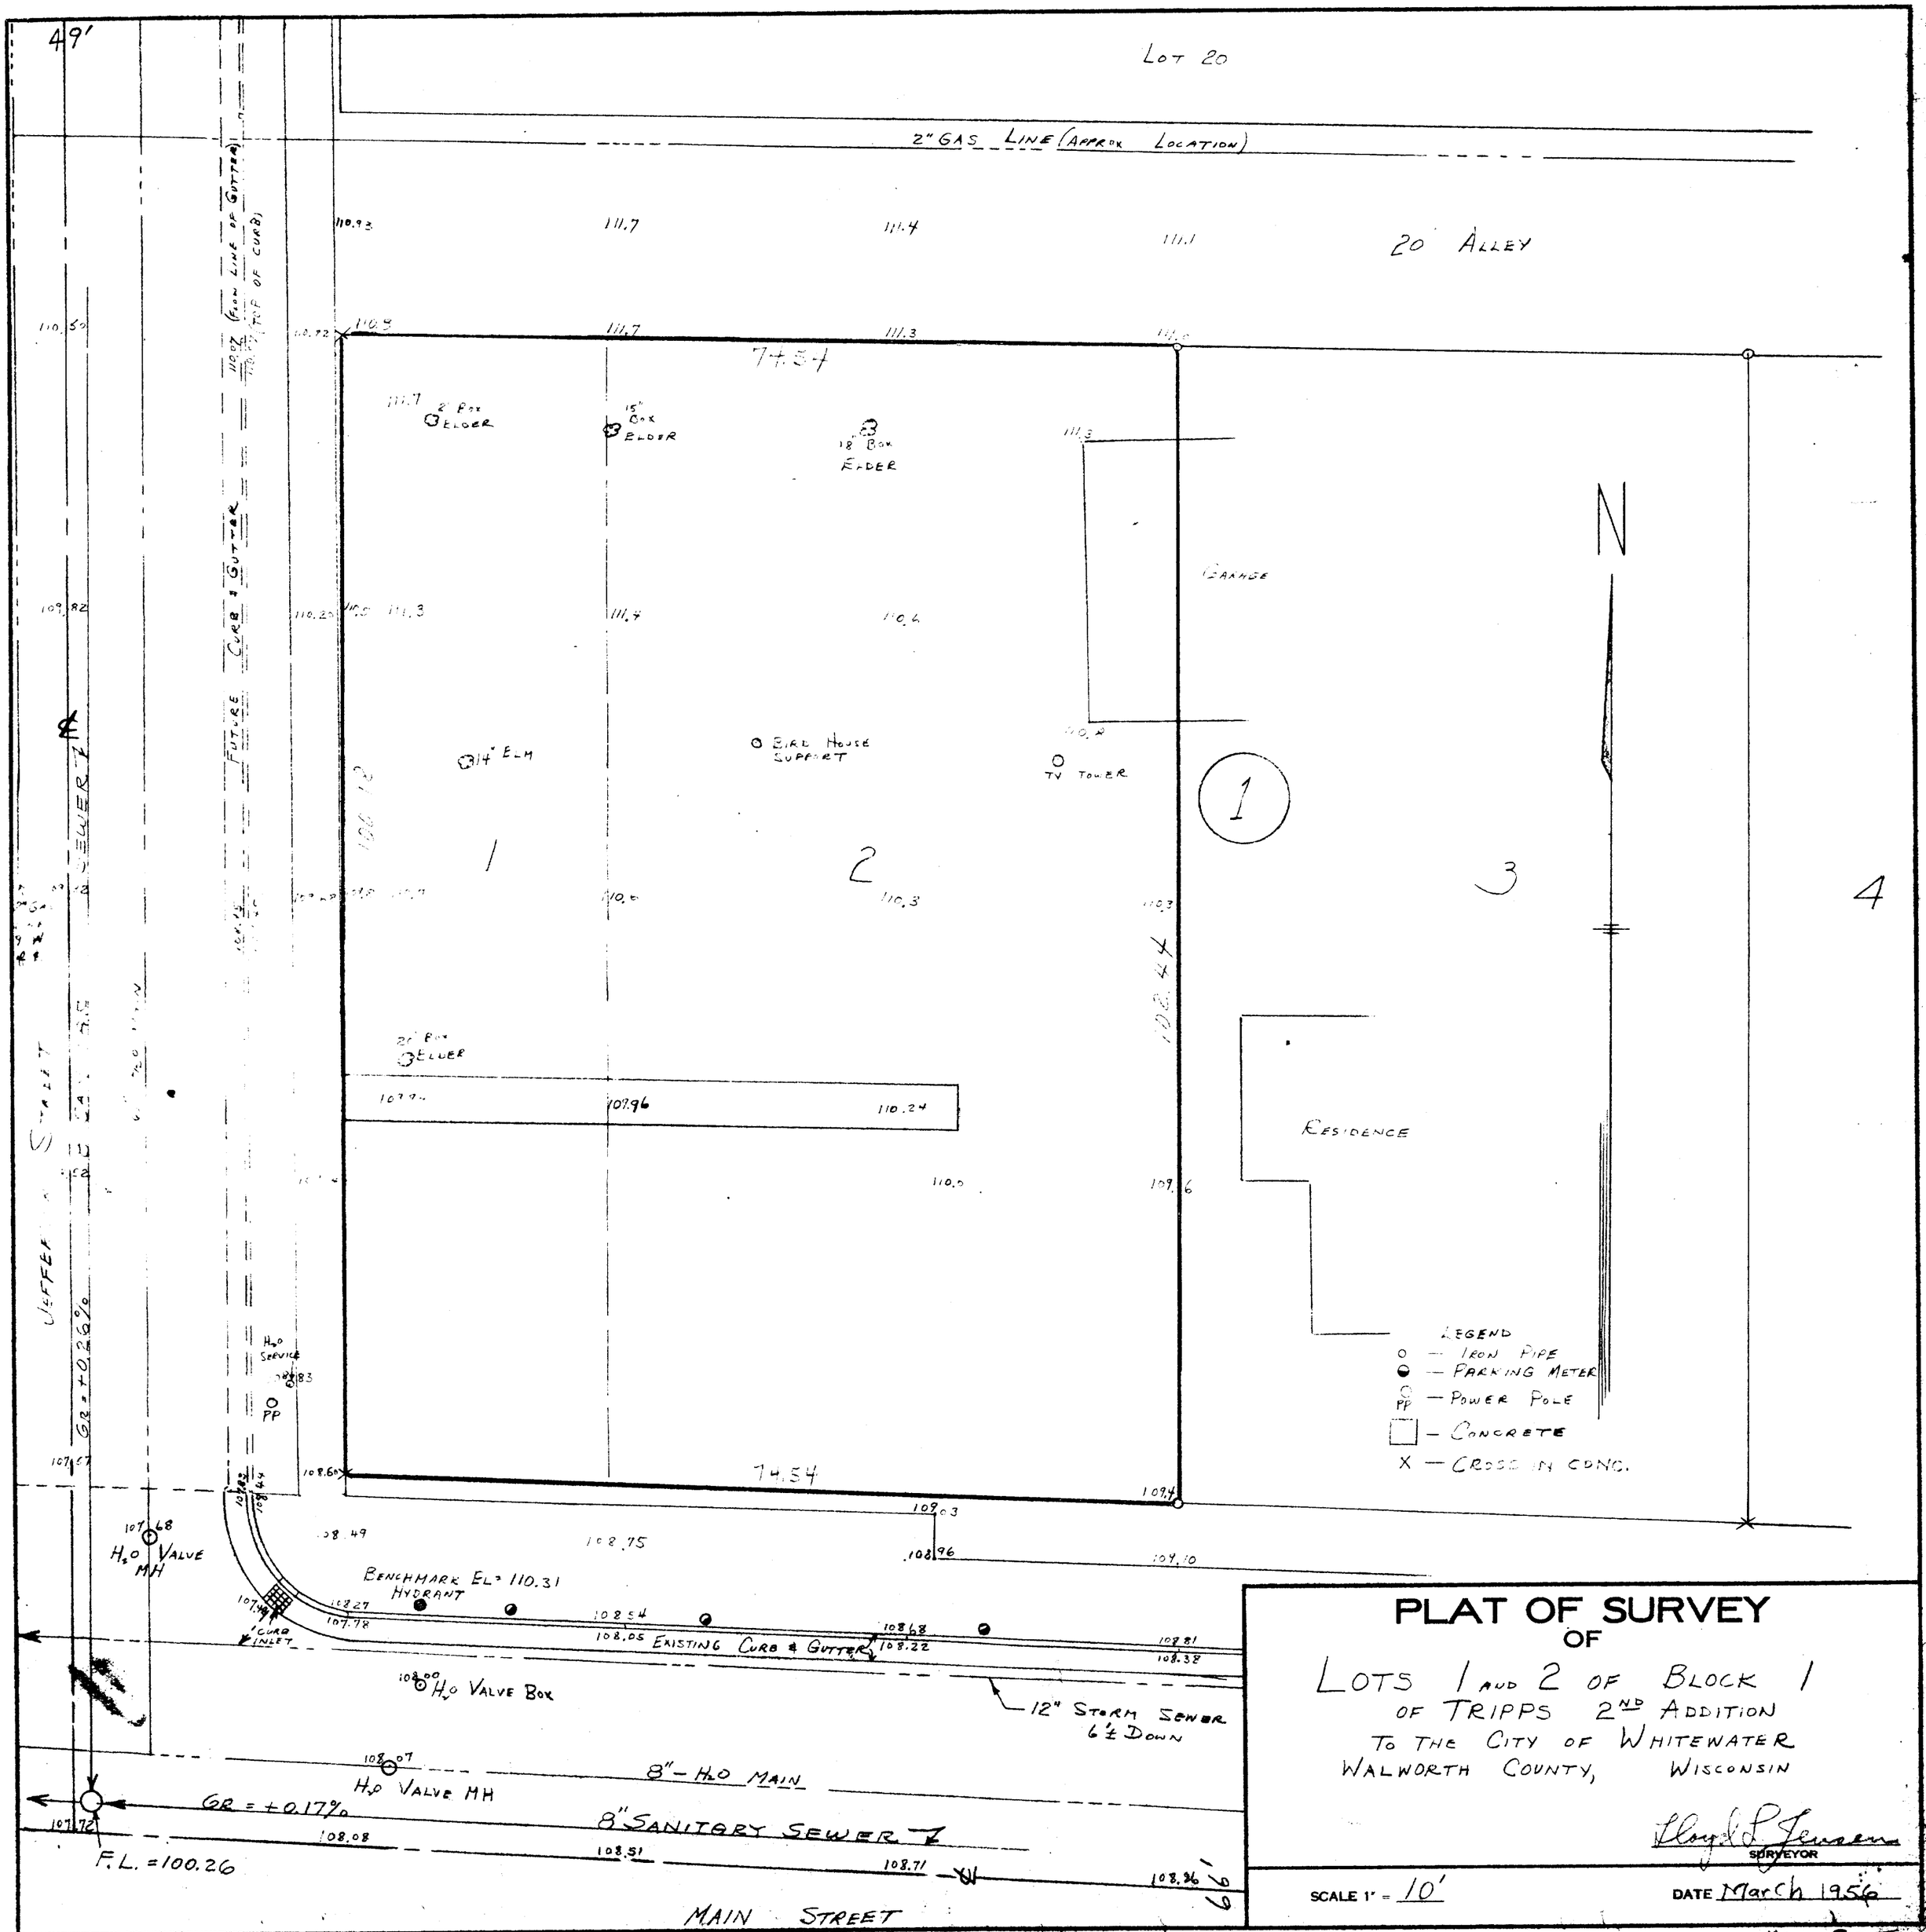

PLAT OF SURVEY
OF

LOTS 1 AND 2 OF BLOCK 1
OF TRIPPS 2ND ADDITION
TO THE CITY OF WHITEWATER
WALWORTH COUNTY, WISCONSIN

Lloyd P. Jensen
SURVEYOR

SCALE 1" = 10'

DATE March 1956

10-90 J

TRA-1