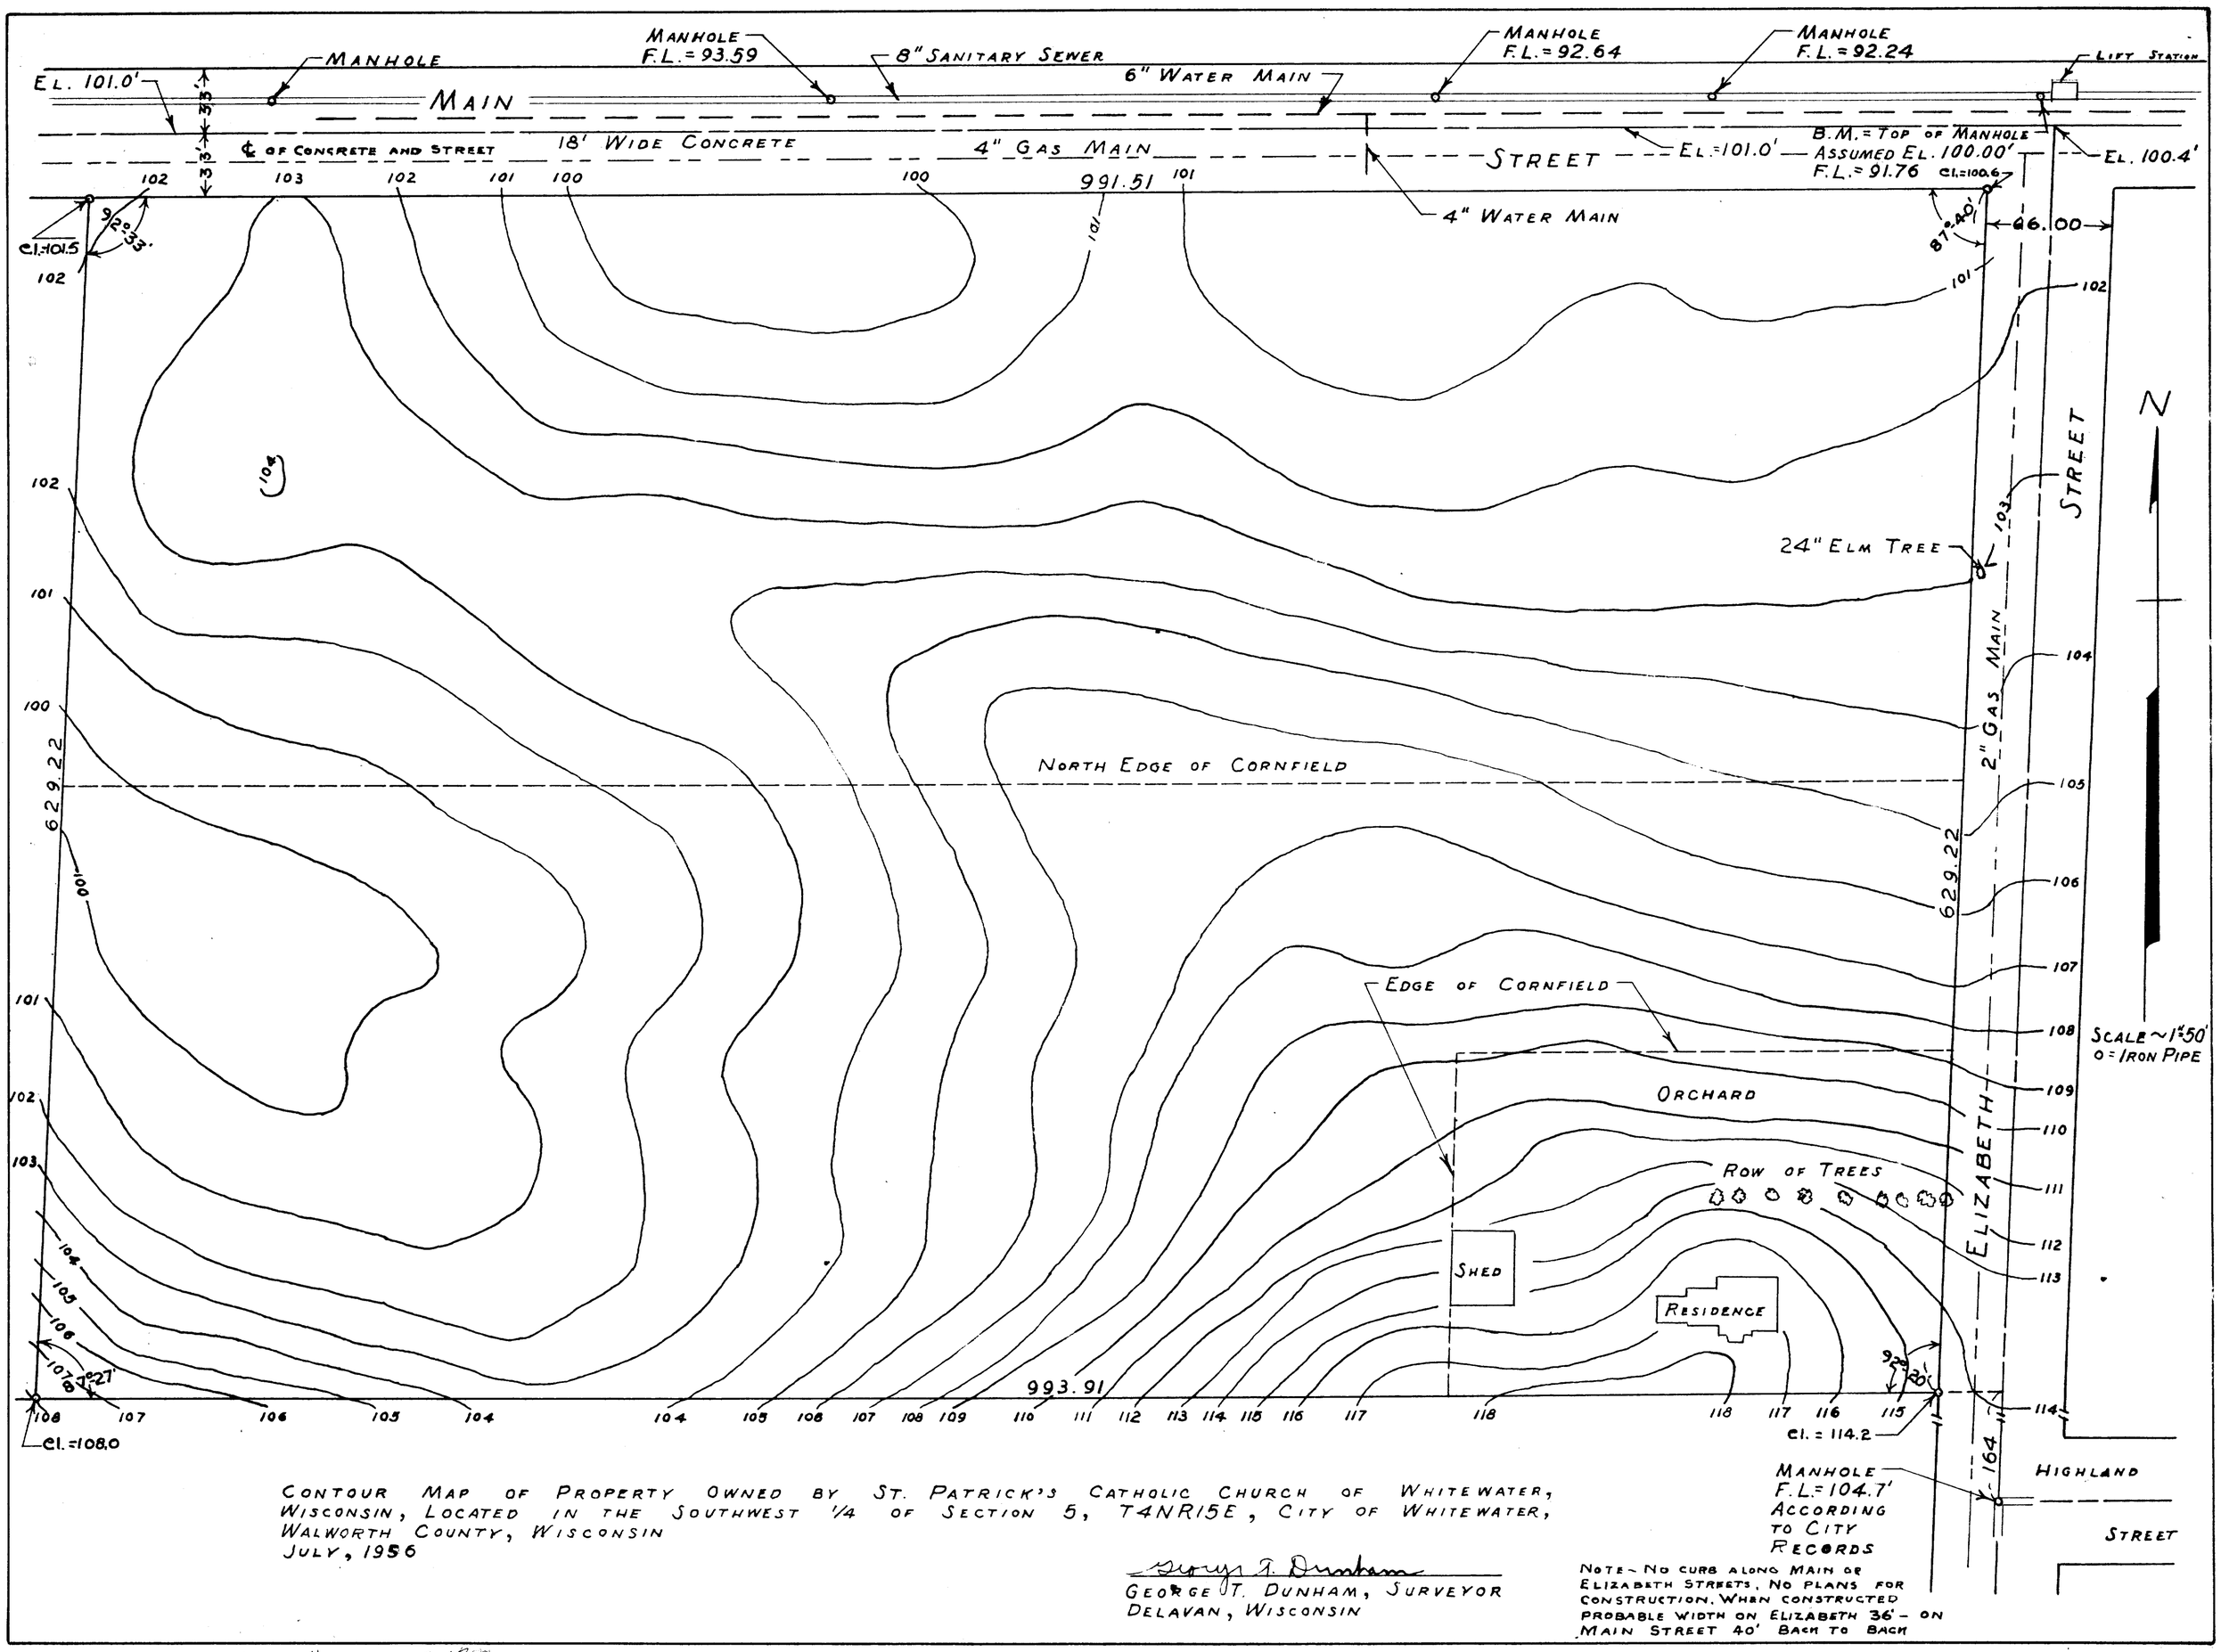

CONTOUR MAP OF PROPERTY OWNED BY ST. PATRICK'S CATHOLIC CHURCH OF WHITEWATER, WISCONSIN, LOCATED IN THE SOUTHWEST 1/4 OF SECTION 5, T4NR15E, CITY OF WHITEWATER, WALWORTH COUNTY, WISCONSIN
JULY, 1956

George T. Dunham
GEORGE T. DUNHAM, SURVEYOR
DELAVAN, WISCONSIN

NOTE - NO CURB ALONG MAIN OR ELIZABETH STREETS, NO PLANS FOR CONSTRUCTION. WHEN CONSTRUCTED PROBABLE WIDTH ON ELIZABETH 36' - ON MAIN STREET 40' BACK TO BACK

10-24

UP-219 (TOPO MAP + CS 1380
" 220 " "