LAND-MARK SURVEYING
Mark L. Miritz
Wisconsin Professional Land Surveyor S-2582

N9330 Knuteson Drive
Whitewater, WI 53190
Phone:(262)495-3284
MarkMiritz@
Land-MarkSurveying.com

PLAT OF SURVEY

33'

NORTH LINE OF THE NW 1/4, SEC. 36, T2N, R16E

BAILEY ROAD

40'

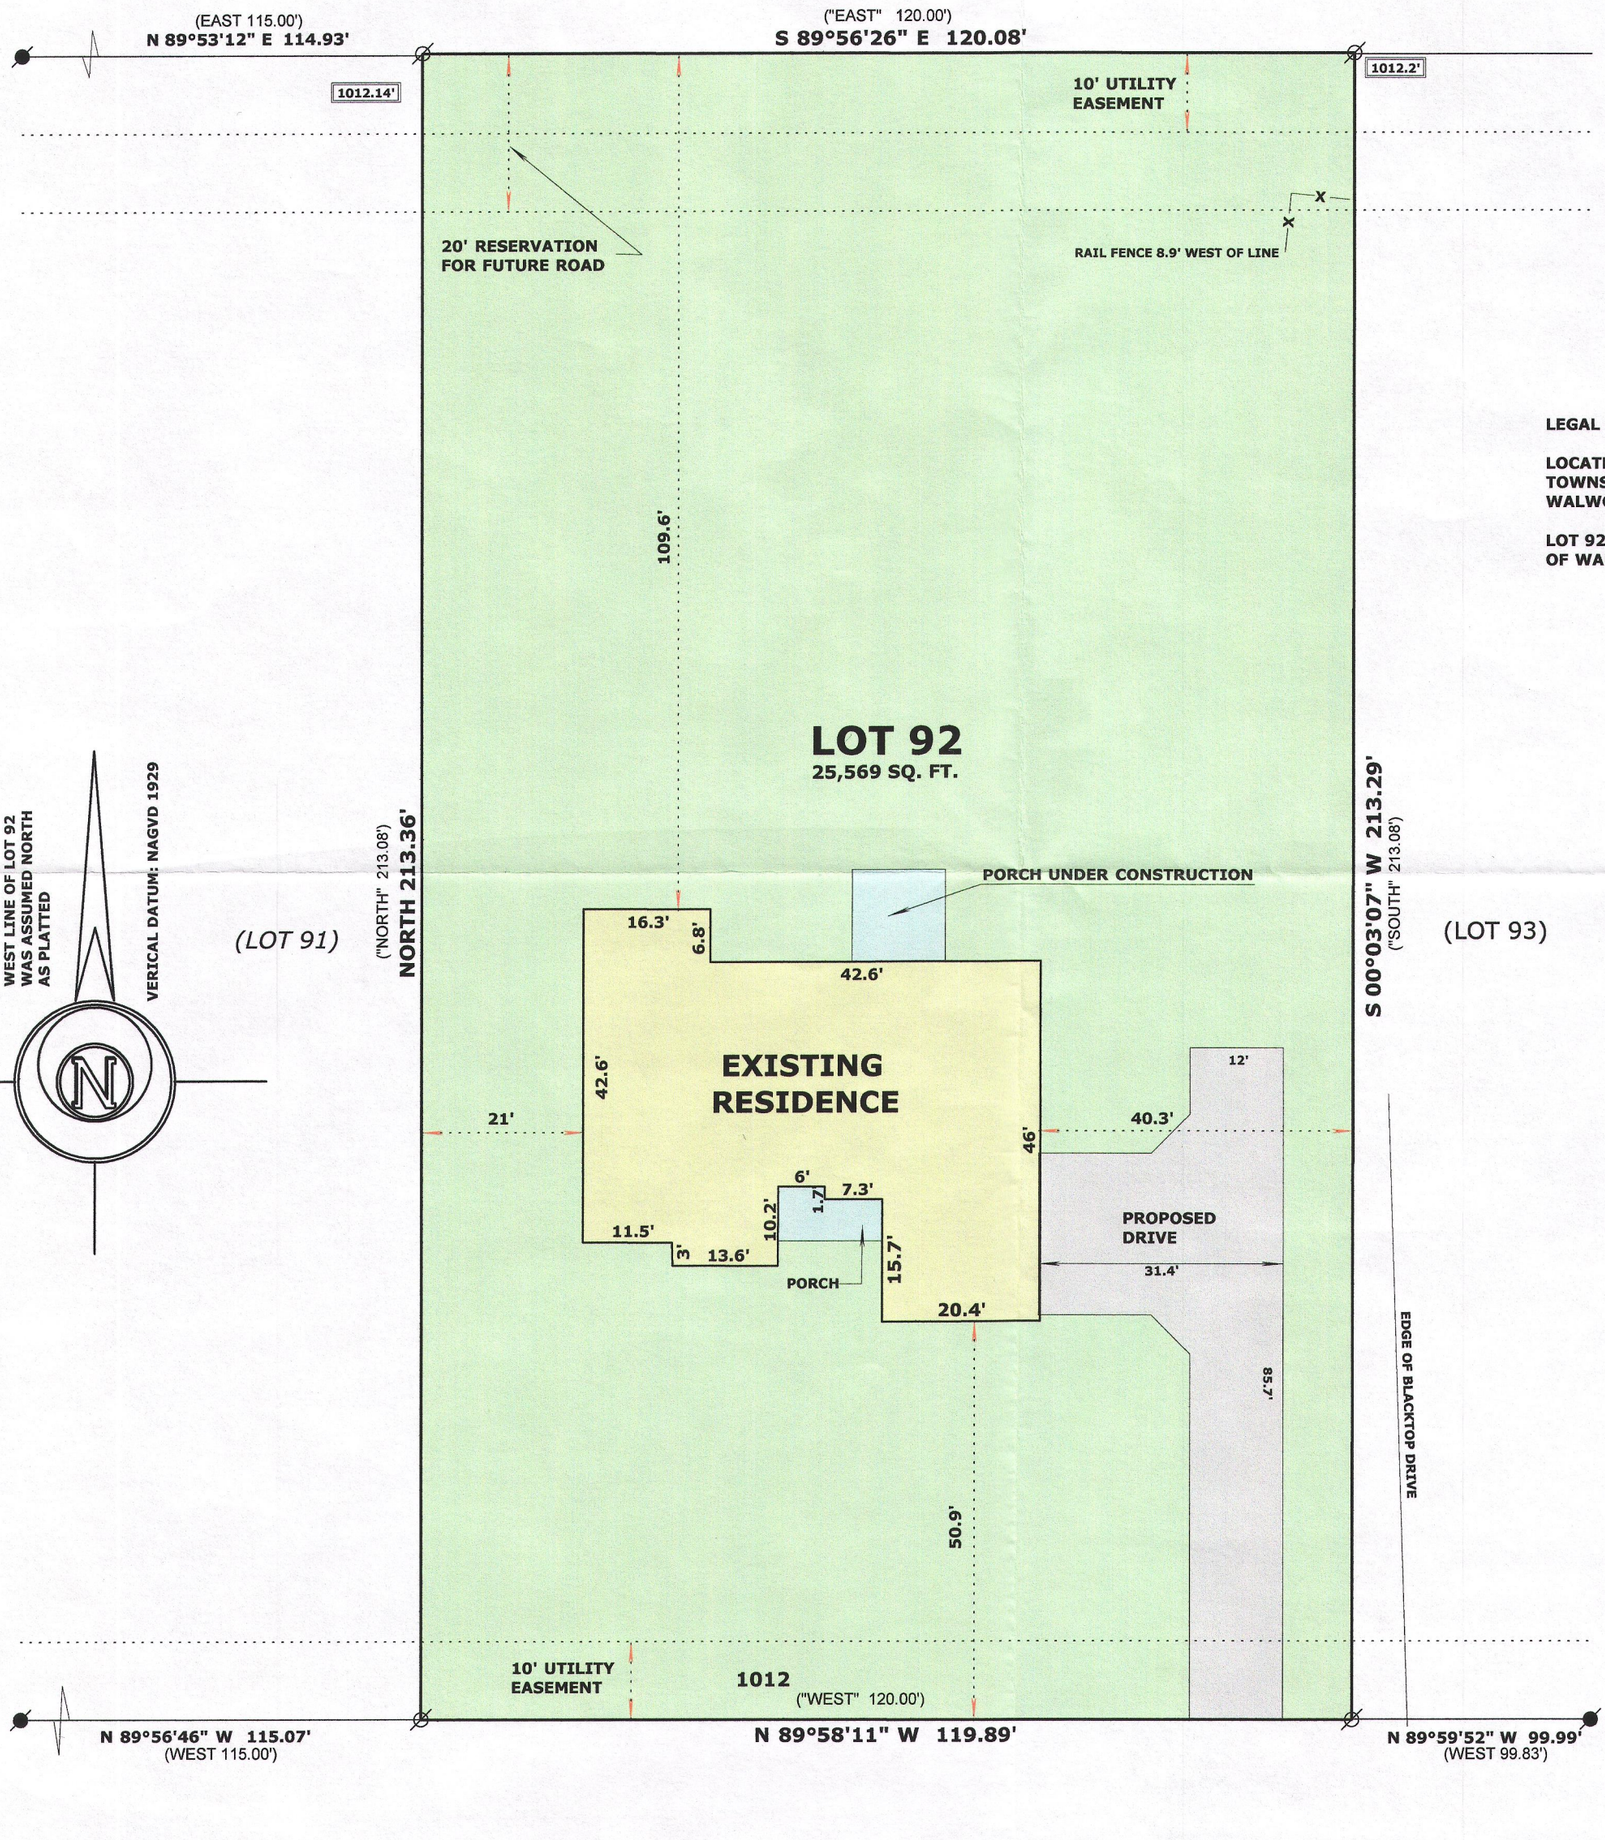

LEGAL DESCRIPTION

LOCATED IN THE NORTHWEST 1/4, OF THE NORTHWEST 1/4, SECTION 36 TOWNSHIP 2 NORTH, RANGE 16 EAST, IN THE VILLAGE OF WILLIAMS BAY, WALWORTH COUNTY, WISCONSIN

LOT 92 BAILEY ESTATES AS RECORDED IN CAB. D, SLIDE 12 RECORDS OF WALWORTH COUNTY

OWNER: **RICHARD B. CARLSON**
SANDY L. CARLSON
432 FAIR OAKS DR.
WILLIAMS BAY, WI. 53191

ASHLEY DRIVE

(66' WIDE)

LEGEND

- ∅ **FOUND IRON ROD 3/4"**
- ● **FOUND IRON ROD 1 5/16"**
- 1012 **SPOT ELEVATIONS**
- (x x) **RECORDED AS DIMENSION|**
- —X—X— **EXISTING RAIL FENCE**

SCALE: 1 INCH = 20 FEET

RECEIVED
JAN 9 2017
By

WISCONSIN
MARK L. MIRITZ
S-2582
WHITEWATER, WI
LAND SURVEYOR

"I hereby certify that the above described property has been surveyed by me or under my direction and that the above map is a true representation thereof and shows the size and location of the property, its exterior boundaries, the location of all visible structures and dimensions of all principal buildings thereon, boundary fences, apparent easements, roadways and visible encroachments, if any."
"This survey is made for the use of the present owners of the property, and also those who purchase, mortgage, or guarantee the title thereto within one year from date hereof."

Mark L. Miritz

MARK L. MIRITZ
WISCONSIN PROFESSIONAL
LAND SURVEYOR S-2582

011-2694

REVISED DEC. 15, 2016