Plat of Survey

of

Lots 16, 17 & 18 in Block 1 of Lakeview Park,

a subdivision located in the Northeast 1/4 of Section 16, Town 1 North, Range 17 East, Town of Linn, Walworth County, Wisconsin.

Surveyed for: **Home Design Mfg.**
P.O. Box 527
Fontana, Wisconsin. 53125

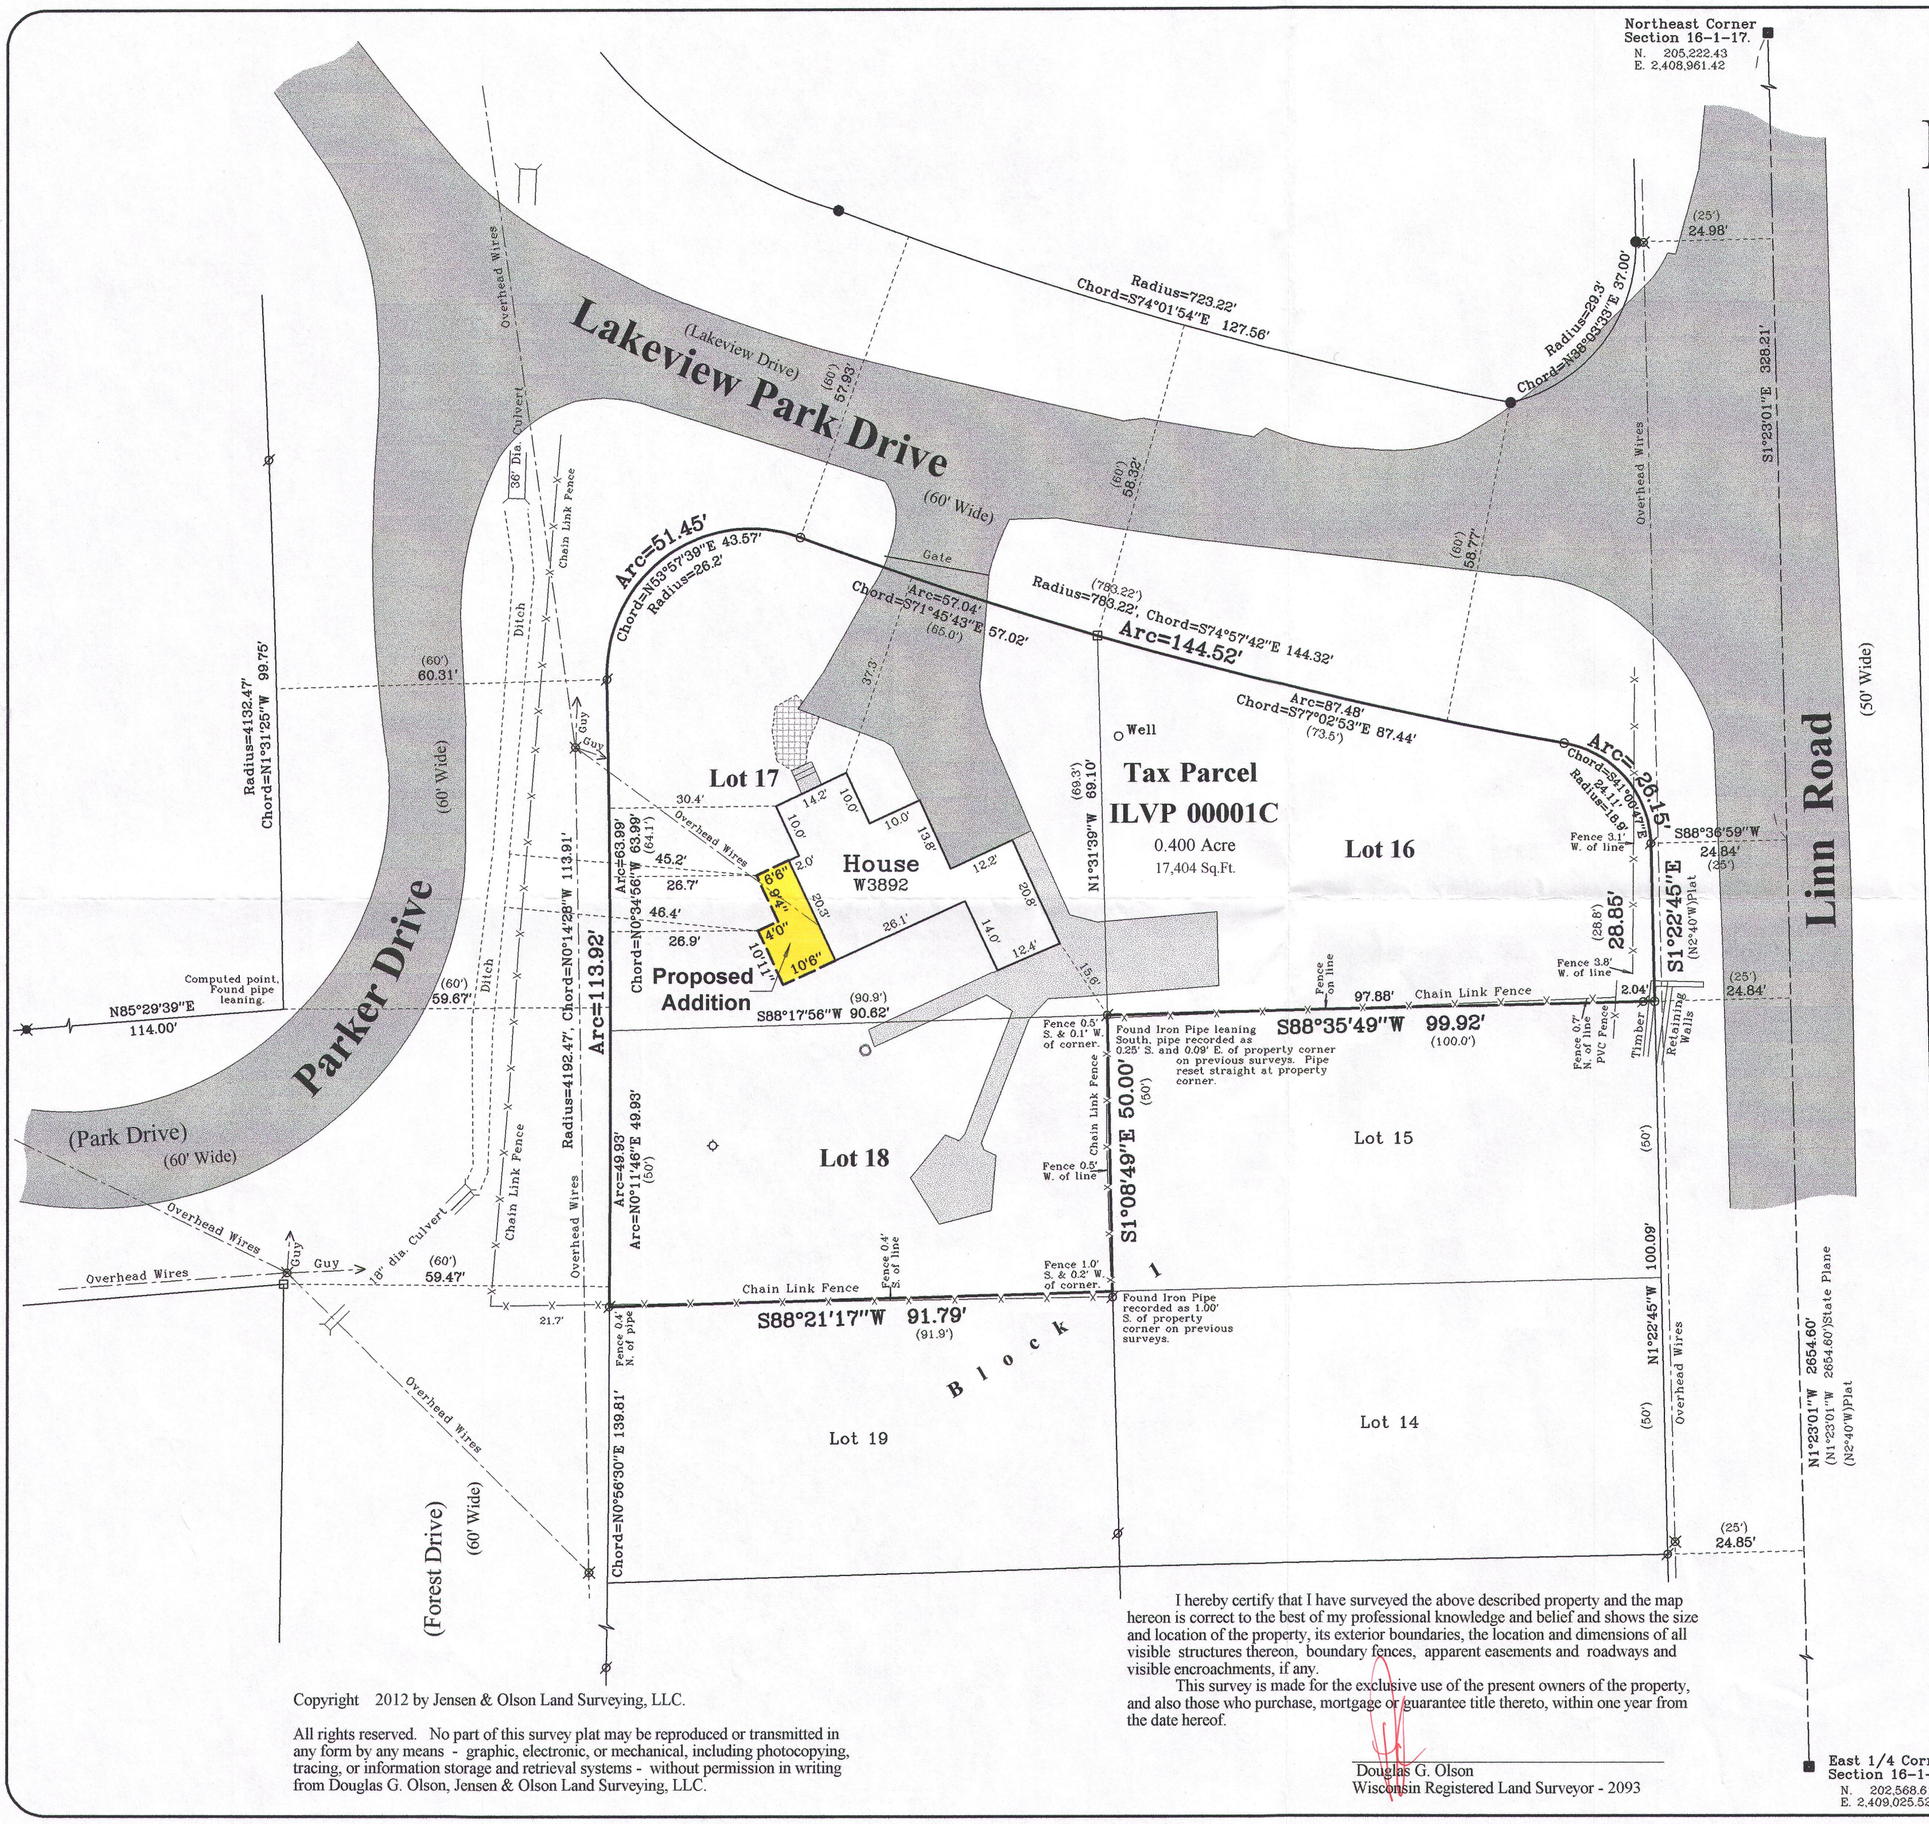

Bearings reference to the Wisconsin State Plane Coordinate System, South Zone.

RECEIVED
DEC 15 2015
By Jan

WISCONSIN
DOUGLAS OLSON
S-2093
ELKHORN, WI
LAND SURVEYOR
Not Certified Unless Stamped in Red.

I hereby certify that I have surveyed the above described property and the map hereon is correct to the best of my professional knowledge and belief and shows the size and location of the property, its exterior boundaries, the location and dimensions of all visible structures thereon, boundary fences, apparent easements and roadways and visible encroachments, if any.

This survey is made for the exclusive use of the present owners of the property, and also those who purchase, mortgage or guarantee title thereto, within one year from the date hereof.

Douglas G. Olson
Wisconsin Registered Land Surveyor - 2093

Notes:

1) This survey plat is not certified unless signed and sealed in red ink.

2) This survey is subject to Wisconsin lien laws. This Plat of Survey is the notice of intent to file lien. Lien waiver required.

Copyright 2012 by Jensen & Olson Land Surveying, LLC.

All rights reserved. No part of this survey plat may be reproduced or transmitted in any form by any means - graphic, electronic, or mechanical, including photocopying, tracing, or information storage and retrieval systems - without permission in writing from Douglas G. Olson, Jensen & Olson Land Surveying, LLC.

Survey Date: September 21, 2012.
Revisions: No. 1 - Proposed House Addition

Scale in Feet
1" = 20'
0' 10' 20' 40'

Jensen & Olson Land Surveying, LLC
45 South Wisconsin Street * P.O. Box 322 * Elkhorn, Wisconsin. 53121
Telephone: (262) 723-3434 * Facsimile: (262) 723-8044
Email: jensen.olson@elknet.net

Legend
- Found County Section Corner
- Found Iron Pipe
- Found Iron Rod
- Found Posey Pin
- Set Iron Pipe, 1" dia.
- Recorded Information
- Utility Pole
- Septic Vent
- Concrete Cover
- Asphalt
- Concrete Surface
- Flagstone

Sheet 1 of 1 Sheets

Drawing Name: Unit17c-20121105-2012105Plat.sq

Job Reference Number
2015.102

2015.102

ILVP-1C 117-3860