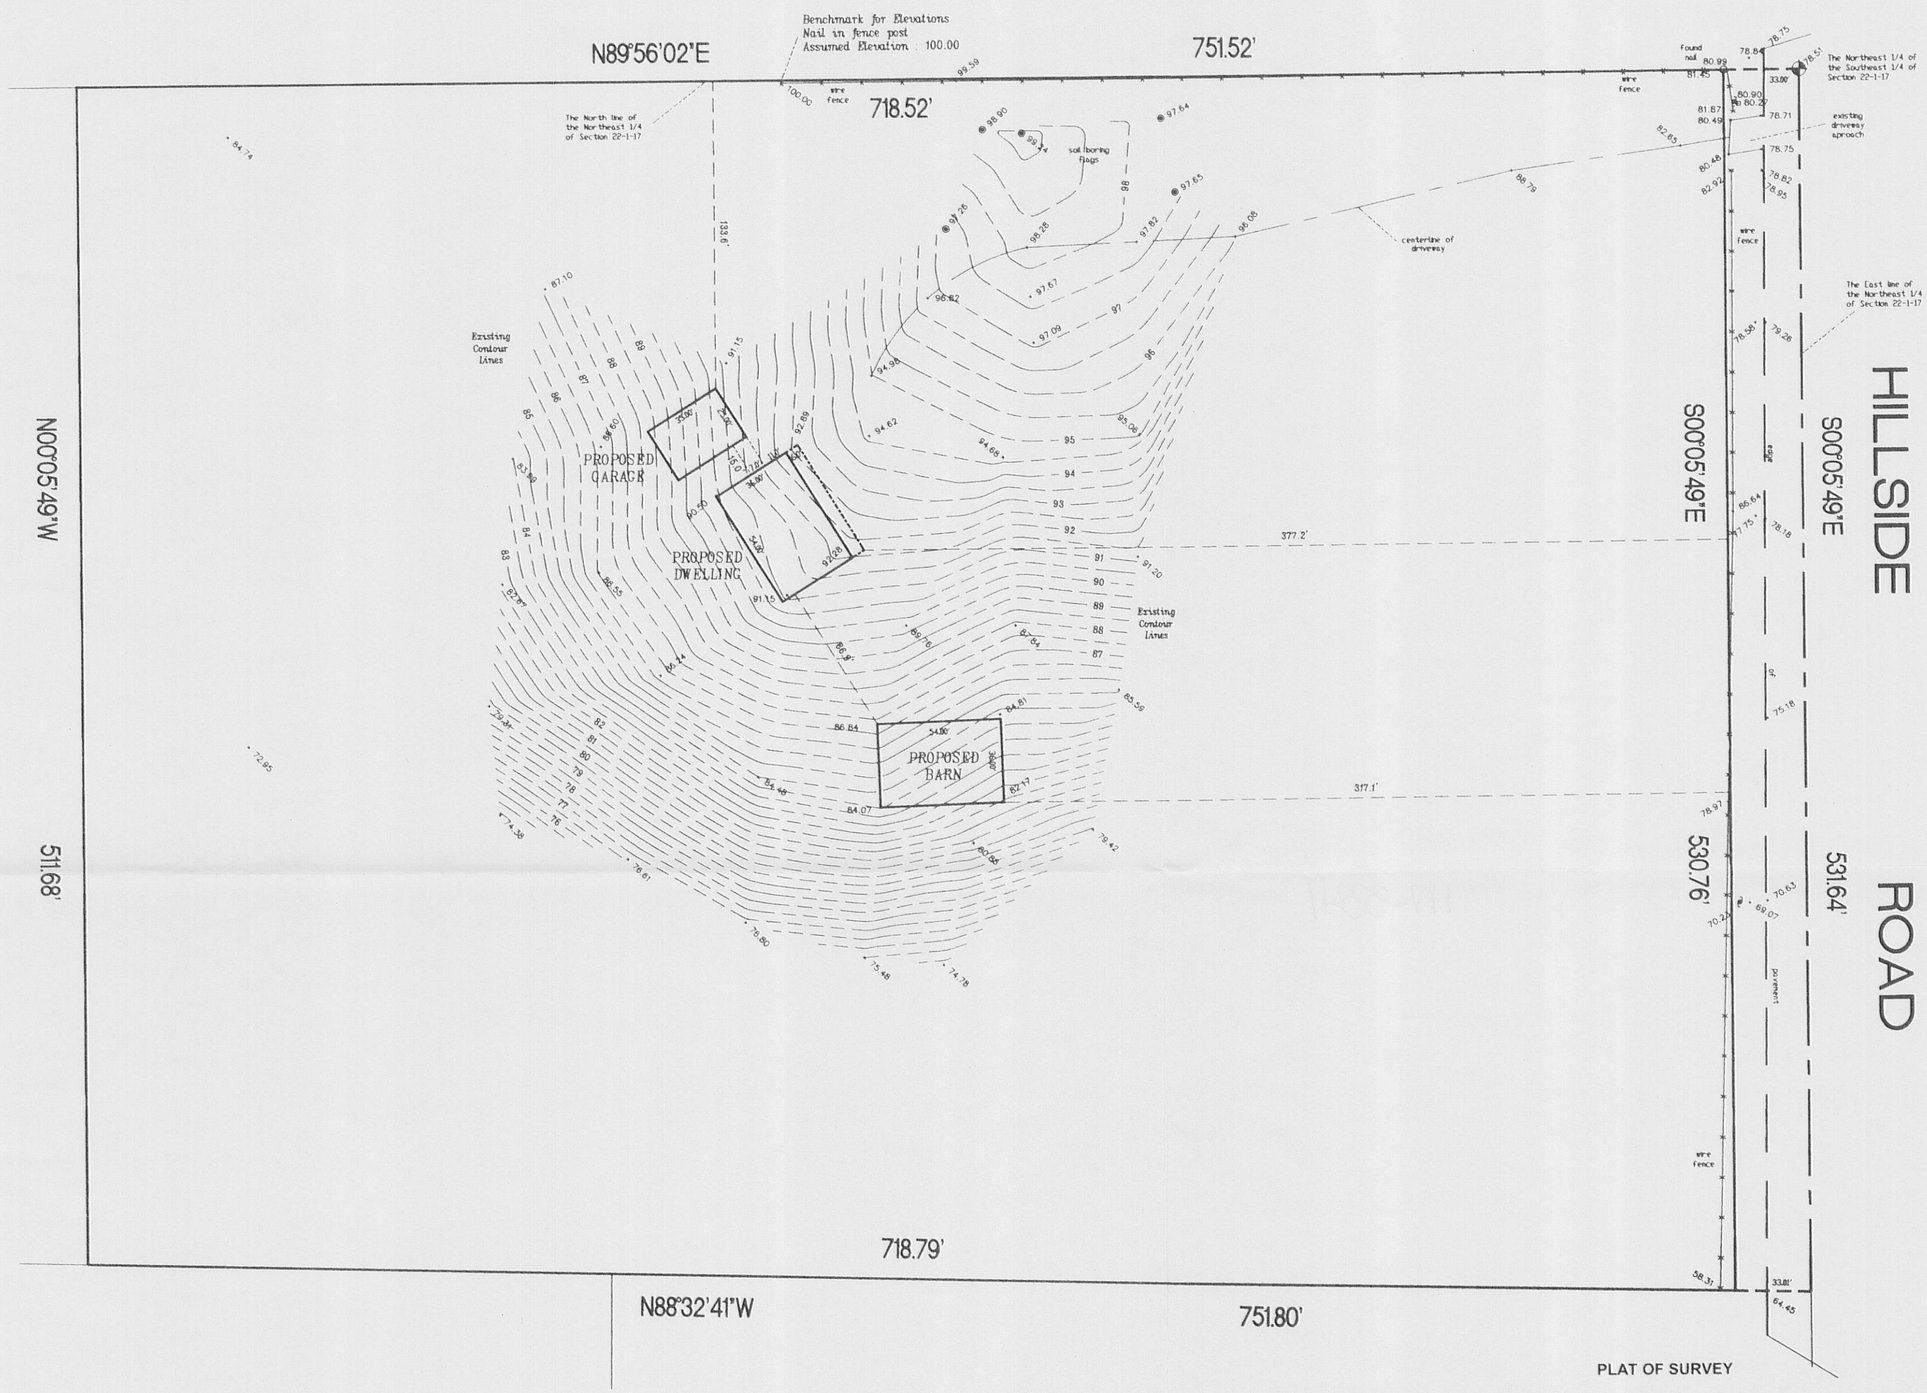

PLAT OF SURVEY

LOT 1, CERTIFIED SURVEY MAP NO. 3190, according to the recorded plat thereof, recorded in Volume 17 of Certified Surveys on Page 274 as Document No. 435822 located in the Northeast ¼ of the Southeast ¼ of Section 22, Town 1 North, Range 17 East, Walworth County, Wisconsin.

Elevations hereon are assumed.
Proposed building is staked on actual corners with 5-foot control on the longest house line. The contractor will be responsible to field verify all stakes for location and dimension prior to construction. If any discrepancies should arise, notify this office at once.

Proposed Address: Hillside Road
Proposed Yd.Gr:
Proposed Fn. Fl.:

RECEIVED
NOV - 3 2011
By SMK

Area of Property = 392,040 Sq. Ft.
9.00 Acres

ø – Denotes Existing Power Pole
+ 91.15 – Denotes Existing Spot Elevation

GRAPHIC SCALE

50 0 25 50 100 200

(IN FEET)
1 inch = 50 ft.

*I have surveyed the above described property and the above map is a true representation thereof and shows the size and location of the property, its exterior boundaries, the location and dimensions of all structures thereon, fences, apparent easements and roadways and visible encroachments, if any.

*This survey is made for the exclusive use of the present owners of the property, and also those who purchase, mortgage, or guarantee the title thereto within one (1) year from date hereof; and as to them I warrant the accuracy of said survey map.

SURVEYING ASSOCIATES, INC.
MEMBER WISCONSIN SOCIETY OF LAND SURVEYORS AND AMERICAN CONGRESS OF SURVEYING AND MAPPING
2554 North 100th Street, Wauwatosa, WI.
Tel. (414) 257-2212 Fax (414) 257-2443

WISCONSIN FREDERICK W. SHIBILSKI S-1184 WAUWATOSA, WI LAND SURVEYOR

NOTE: THIS IS NOT AN ORIGINAL SURVEY UNLESS THE SEAL IS RED.

Scale: 1" = 50'	Date: 9-26-02	Revised:	
Project Number 29415 Disk 356	Field Work: M C P T L Z	Drafted By: B J K	
Project Completed For: CALVIN J. BLAOSDELL and CHARNENE D. SILVER			

IA3190-1

117-3341