PLAT OF SURVEY
–OF–

LOTS 22, 23, 24, 25 AND THE NORTH 1/2 OF LOT 26, BLOCK 22 OF "LAKE IVANHOE RESORT", ACCORDING TO THE RECORDED PLAT THEREOF. SAID LAND BEING IN THE TOWN OF BLOOMFIELD, COUNTY OF WALWORTH AND STATE OF WISCONSIN.

SURVEY FOR: SOUTHEASTERN WISCONSIN HOUSING CORP.

PROPOSED ADDRESS: _____ MARIONDALE ROAD

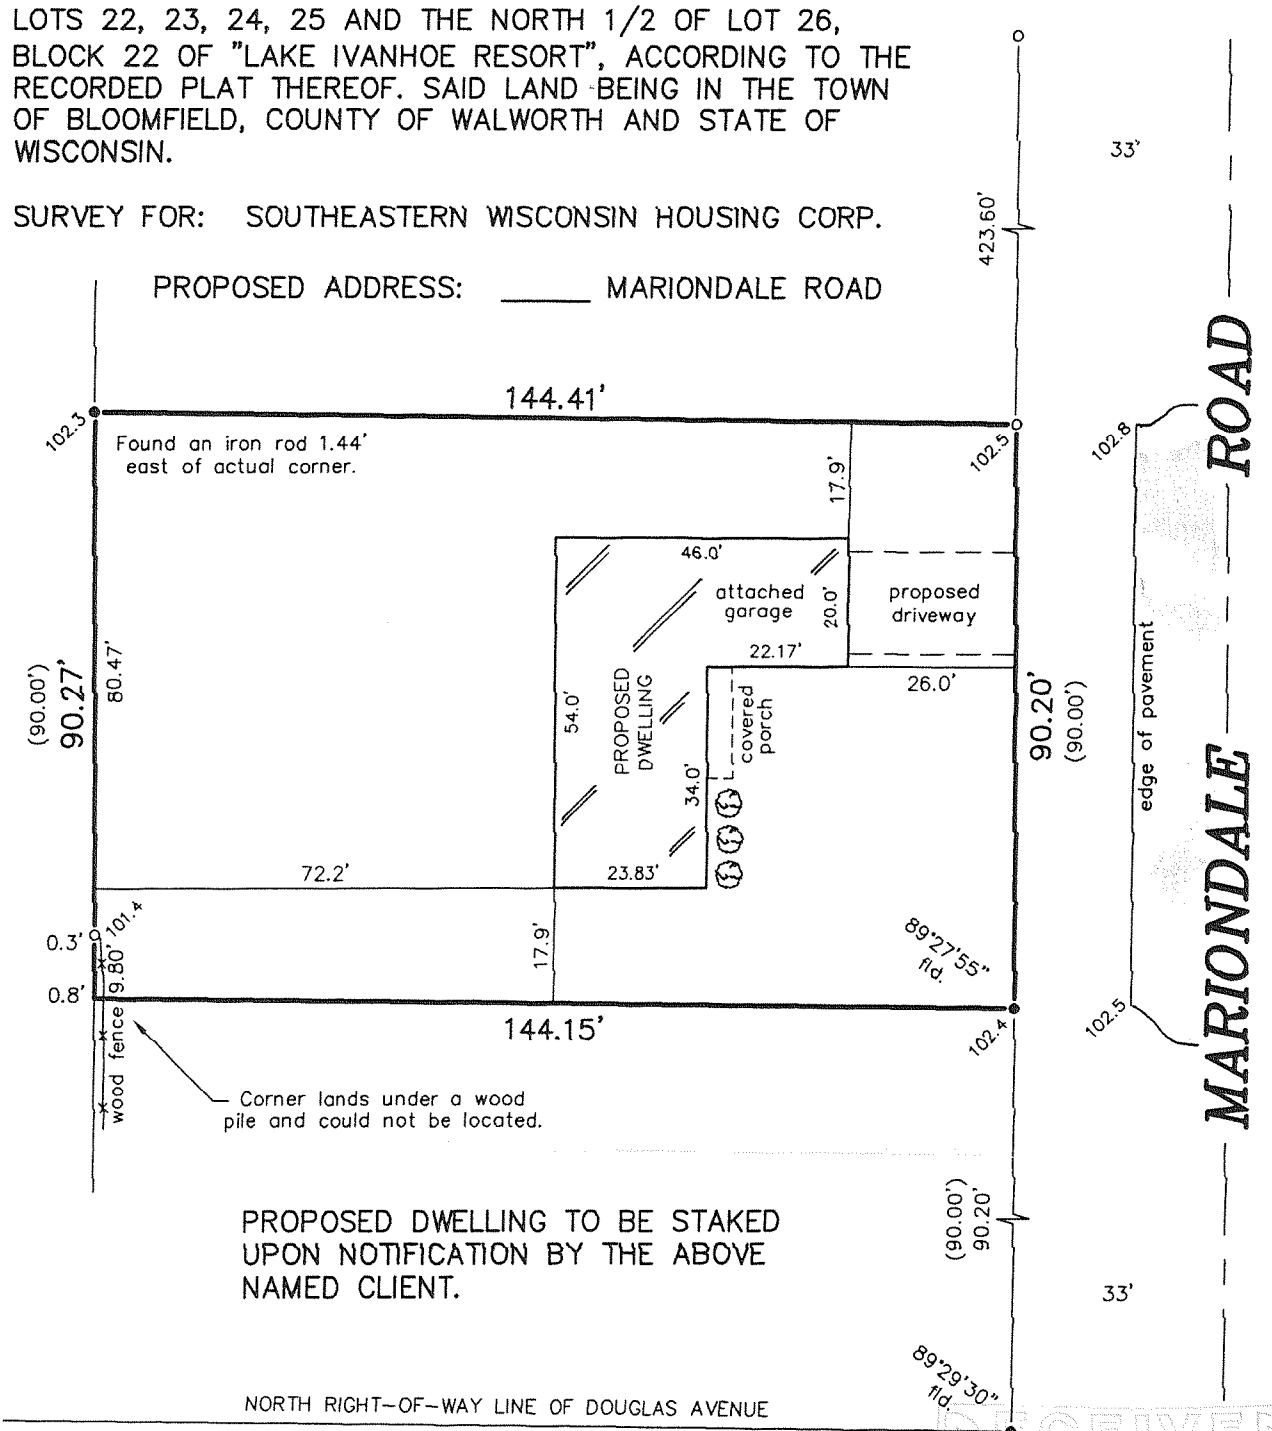

PROPOSED DWELLING TO BE STAKED UPON NOTIFICATION BY THE ABOVE NAMED CLIENT.

RECEIVED
NOV - 7 2008

LEGEND

- o FOUND IRON PIPE
- ø FOUND IRON ROD
- ● SET IRON PIPE
- 100.0 EXISTING ELEVATION
- ( ) RECORDED AS

SCALE: 1" = 30'

WISCONSIN
ROBERT J. WETZEL
S-1778
BURLINGTON, WI
LAND SURVEYOR

"I hereby certify that I have surveyed the above described property and that the above map is a correct representation thereof and shows the size and location of the property, its exterior boundaries, the location of all visible structures and dimensions of all principal buildings thereon, boundary fences, apparent easements, roadways and encroachments, if any."

"This survey is made for the use of the present owners of the property, and those who purchase, mortgage, or guarantee the title thereto within one year from date hereof."

THIS IS NOT AN ORIGINAL PRINT UNLESS THIS SEAL IS RED.

B.W. SURVEYING, INC.

412 N. PINE STREET
BURLINGTON, WI 53105
(262)–767–0225

Robert J. Wetzel
ROBERT J. WETZEL — S–1778

AUGUST 27, 2008 — DATE

7909 — JOB NUMBER

MIR - 388

118-2946