PLAT OF SURVEY
OF
LOTS 6 & 7, BLOCK 3, OF PART ONE OF THE FIRST ADDITION TO JEFFERSON ISLAND SUBDIVISION, BEING PART OF THE SOUTHEAST 1/4 OF SECTION 13, T. 1 N., R. 18 E. OF THE 4TH P.M., TOWN OF BLOOMFIELD, WALWORTH COUNTY, WISCONSIN

FOR: REALTY WORLD JOHNSON SCALE 1" = 30'

o = IRON PIPE STAKE FOUND.

BEARING DATUM IS THAT OF RECORDED PLAT.

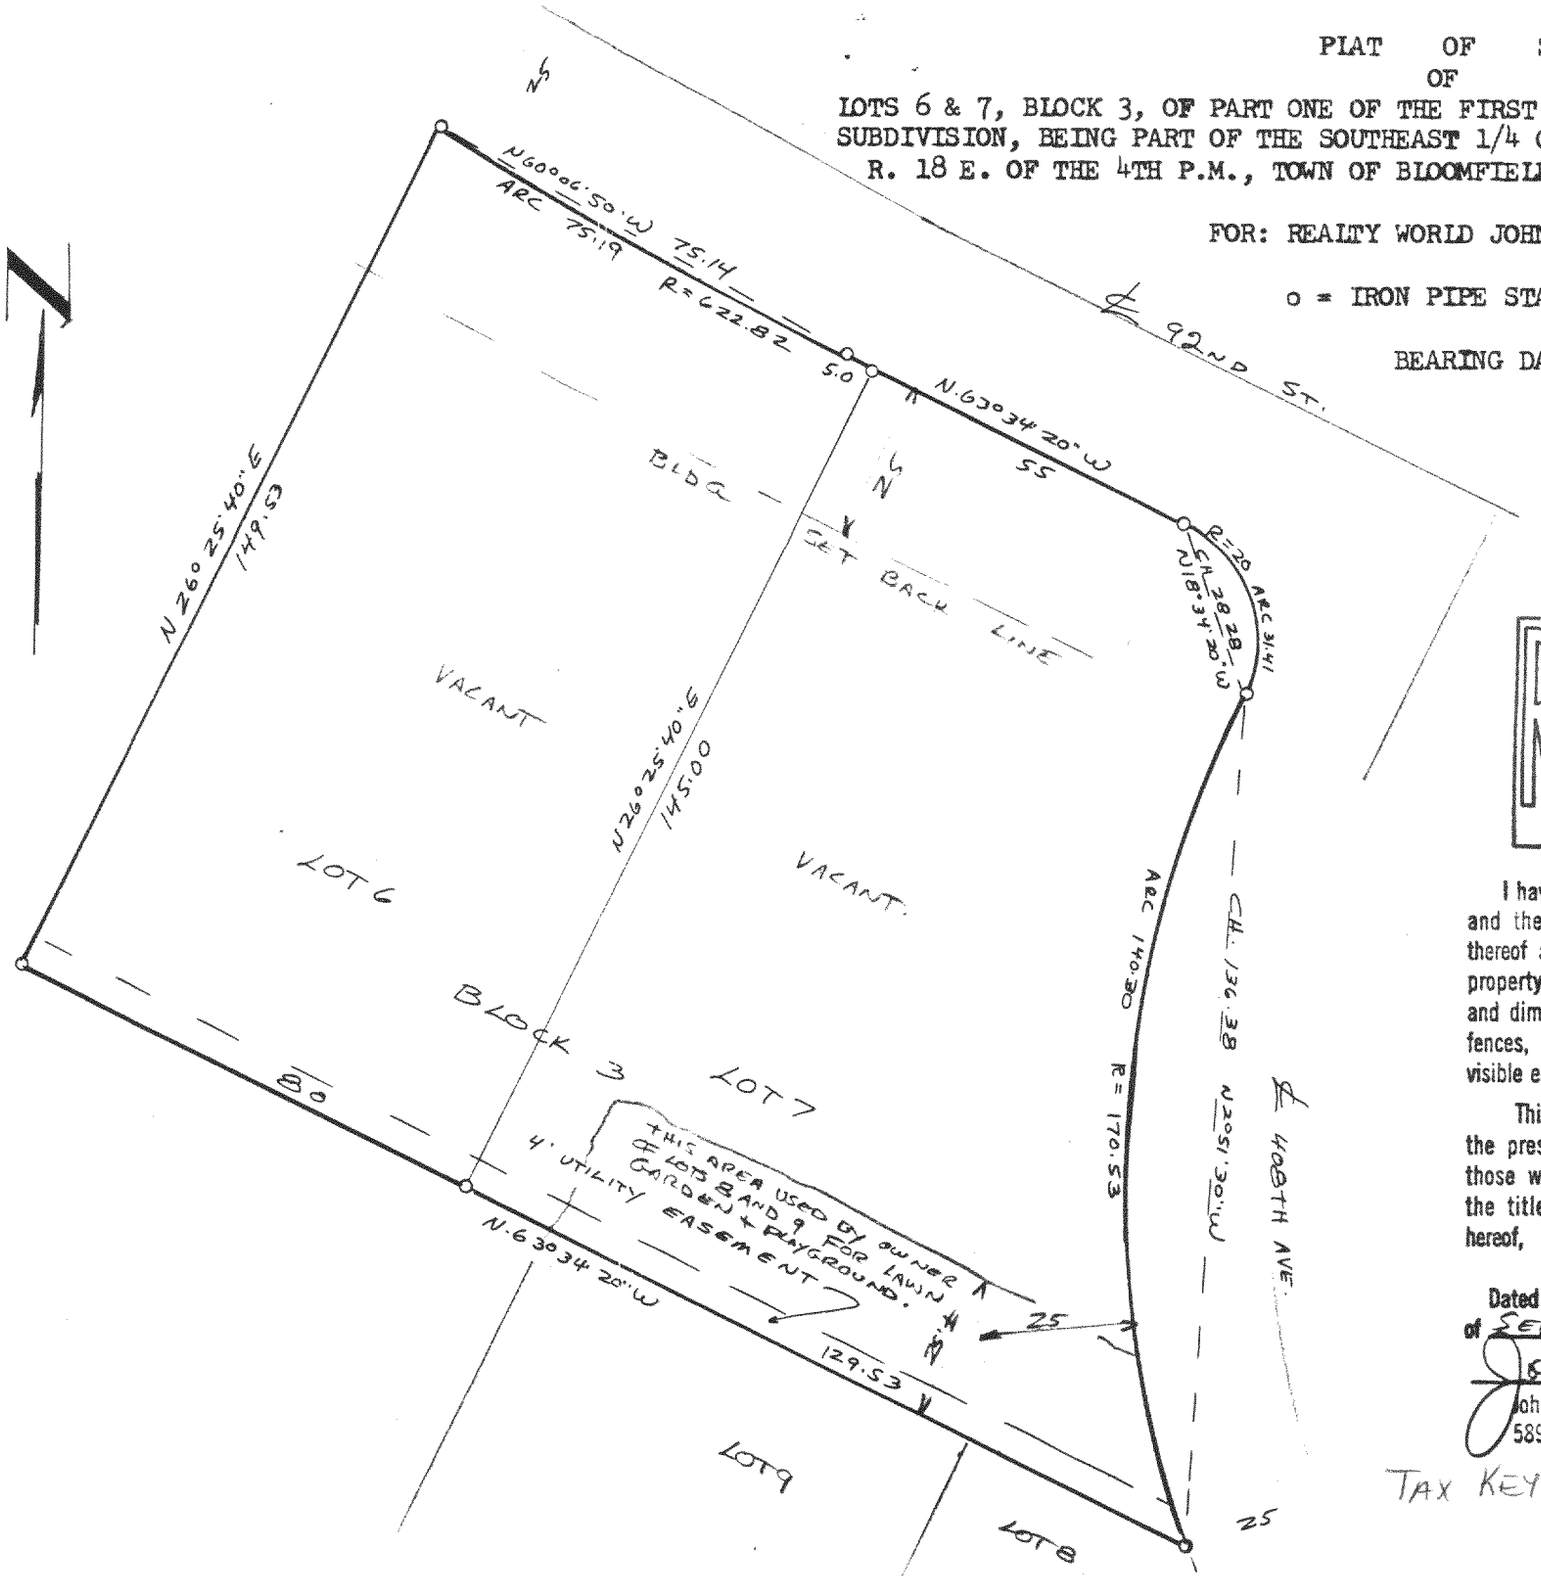

RECEIVED
OCT 23 1990

I have surveyed the above-described property, and the map hereon is a true representation thereof and shows the size and location of the property, its exterior boundaries, the location and dimensions of all visible structures thereon, fences, apparent easements and roadways and visible encroachments, if any.

This survey is made for the exclusive use of the present owners of the property, and also those who purchase, mortgage, or guarantee the title thereto, within one year from date hereof,

Dated at Burlington, this 6th day of Sept, 19 90

John F. Degen

John F. Degen, Land Surveyor S-242
589 N. Pine St. Burlington, WI 53105

TAX KEY #s MJ1S 00022
MJ1S 00023

118-921

LF E-D-91