PLAT OF SURVEY
-OF-

LOTS 1-5, 11 and 12, BLOCK 4 of LAKE IVANHOE RESORT, according to the recorded plat thereof. Said land being in the Town of Bloomfield, County of Walworth, and State of Wisconsin.

SURVEY ADDRESS: N2495 FISK Street
SURVEY FOR: MANUEL GALVAN

PROPOSED GARAGE WAS STAKED ON ACTUAL CORNERS (NORTH LINE ONLY). THE CONTRACTOR WILL BE RESPONSIBLE TO FIELD VERIFY ALL STAKES FOR LOCATION AND DIMENSION. IF ANY DISCREPANCIES OCCUR CONTACT THIS OFFICE AT ONCE.

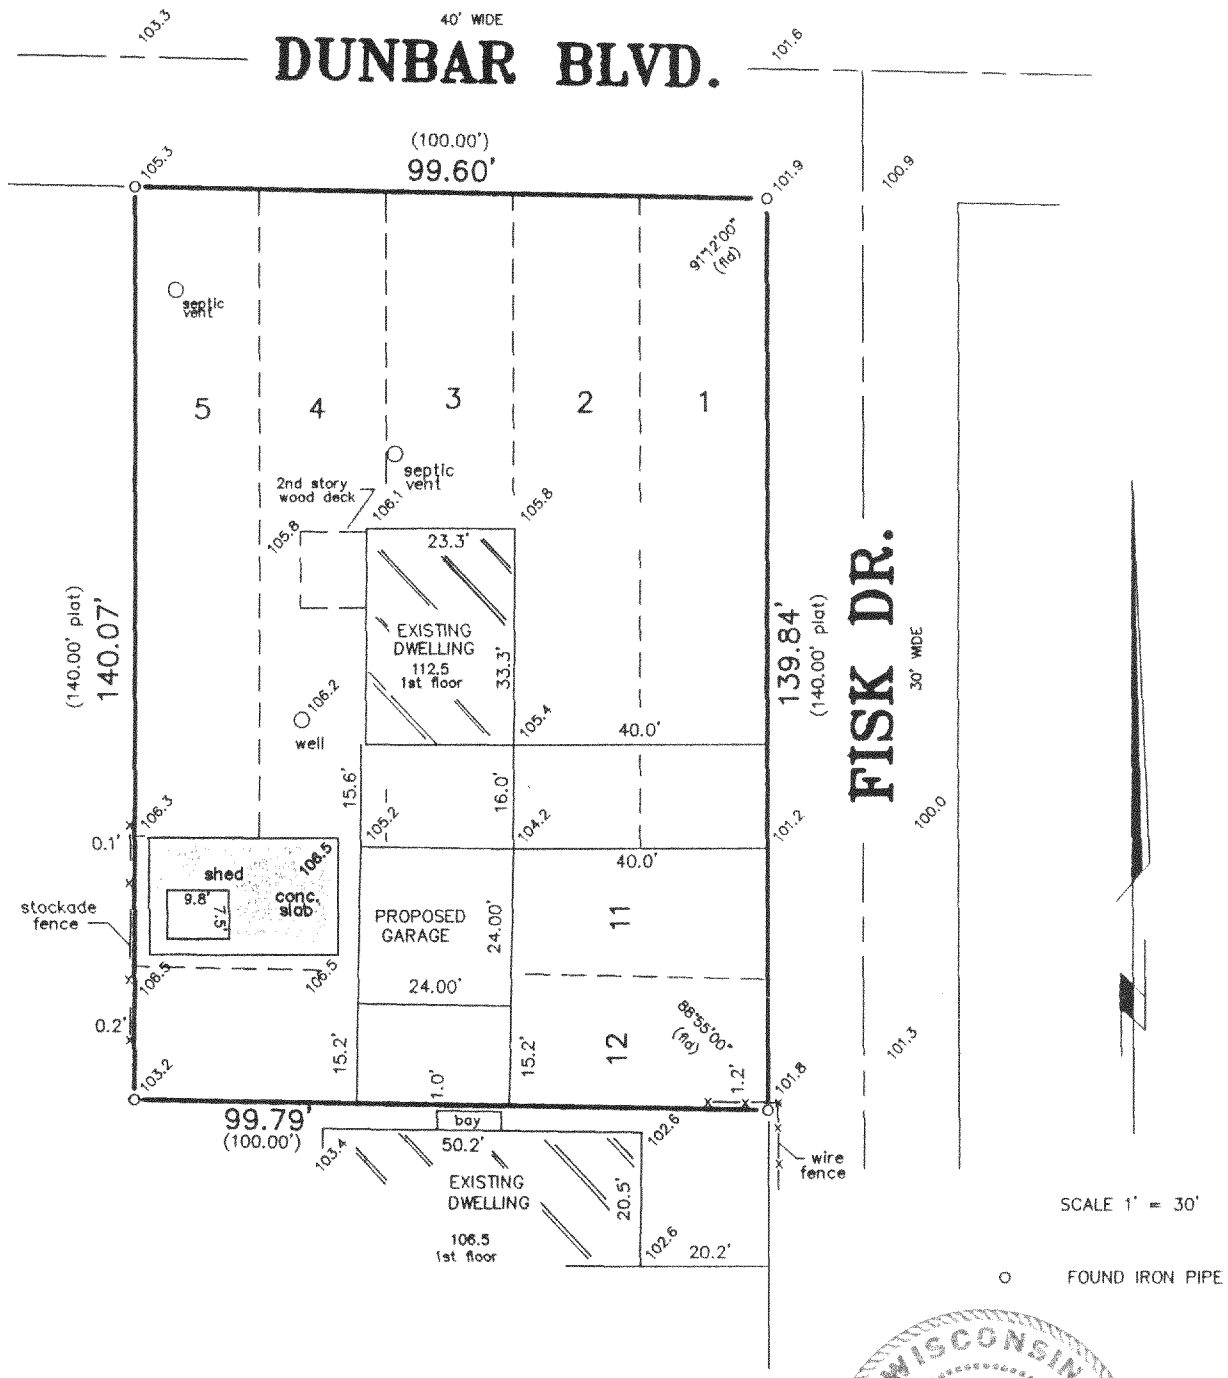

SCALE 1" = 30'

O FOUND IRON PIPE

"I hereby certify that I have surveyed the above described property and that the above map is a correct representation thereof and shows the size and location of the property, its exterior boundaries, the location of all visible structures and dimensions of all principal buildings thereon, boundary fences, apparent easements, roadways and encroachments, if any."

"This survey is made for the use of the present owners of the property, and those who purchase, mortgage, or guarantee the title thereto within one year from date hereof."

WISCONSIN FRANKLIN J. LEHMAN S-2211 BURLINGTON WIS. LAND SURVEYOR

RECEIVED JUN 10 1999

THIS IS NOT AN ORIGINAL PRINT UNLESS THIS SEAL IS RED.

FRANKLIN J. LEHMAN
REGISTERED LAND SURVEYOR
789 CHICORY ROAD
BURLINGTON, WI 53105
(414)-767-8786

Franklin J. Lehman
FRANKLIN J. LEHMAN S-2211

10-30-98
DATE

103
JOB NUMBER

MIR-54 118-1832