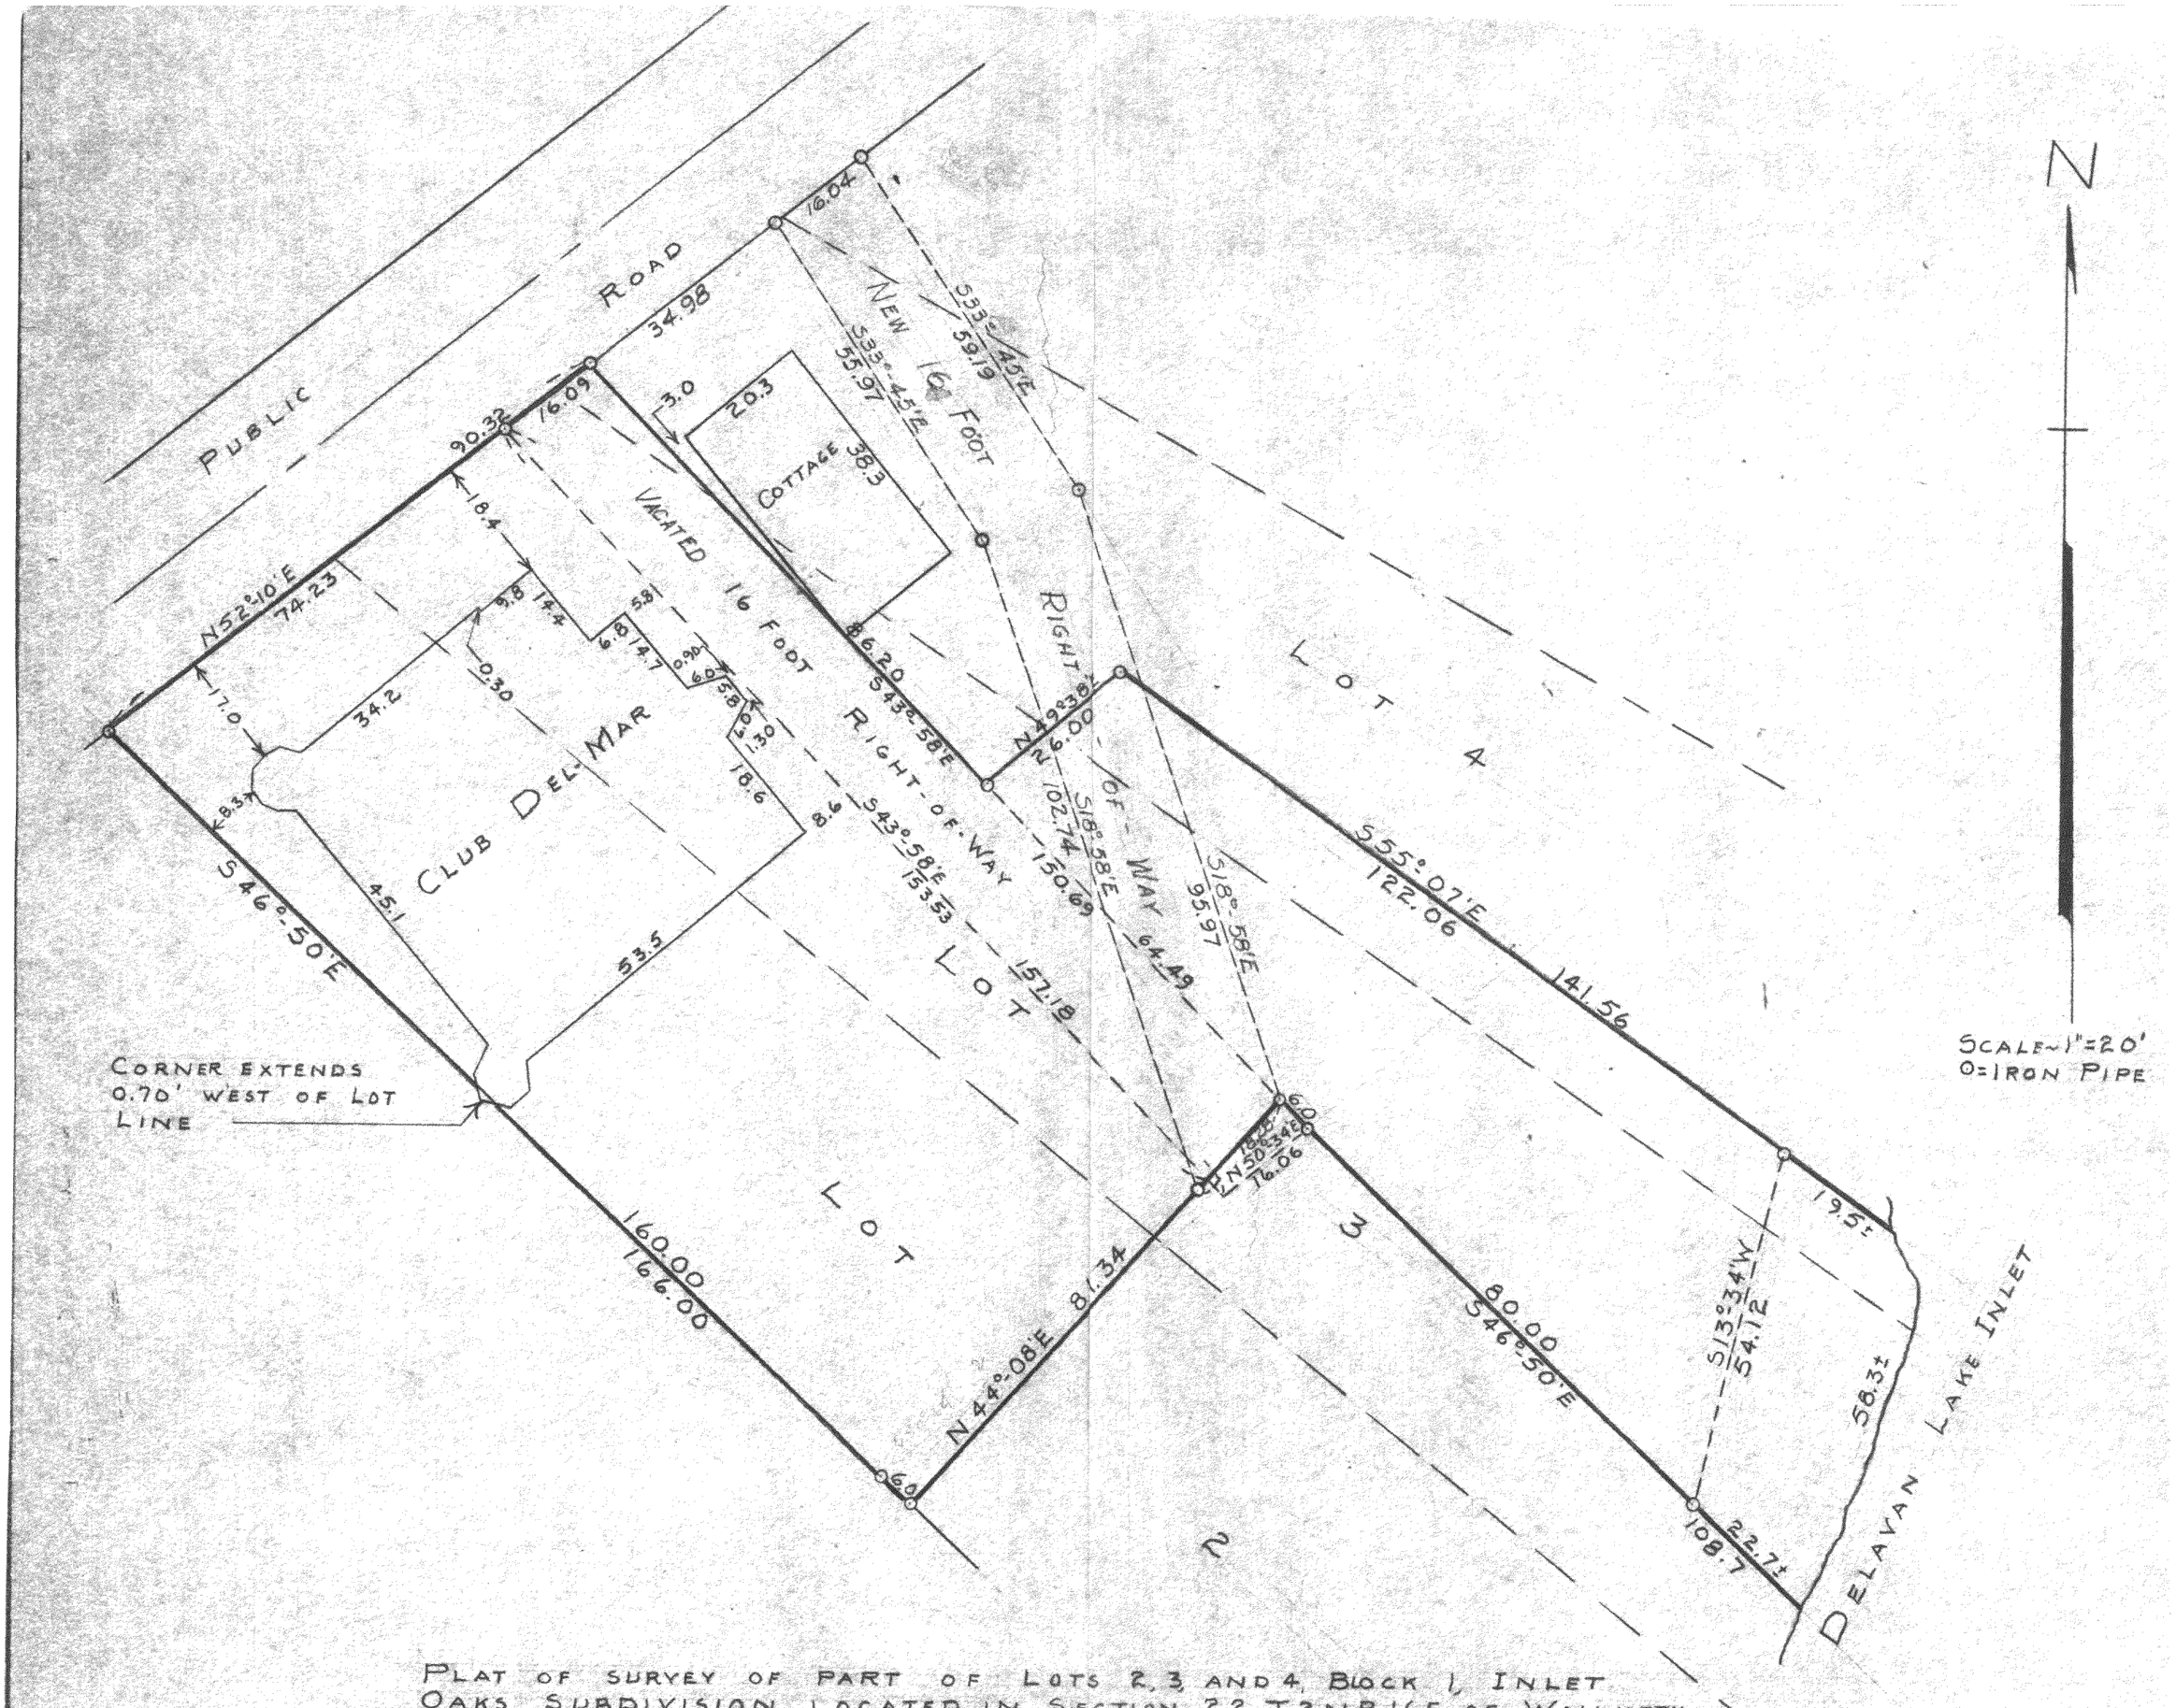

PLAT OF SURVEY OF PART OF LOTS 2, 3 AND 4, BLOCK 1, INLET OAKS SUBDIVISION LOCATED IN SECTION 22, T2NR16E OF WALWORTH COUNTY, WISCONSIN
OCT. 8, 1957
REVISED JULY 31, 1958

FIN-2 (RVD)

George T. Dunham
GEORGE T. DUNHAM, SURVEYOR
DELAVAN, WISCONSIN

216-103