DUNHAM SURVEYING, S.C.

SURVEYING &SUBDIVIDING
DELAVAN, WICONSIN 53115

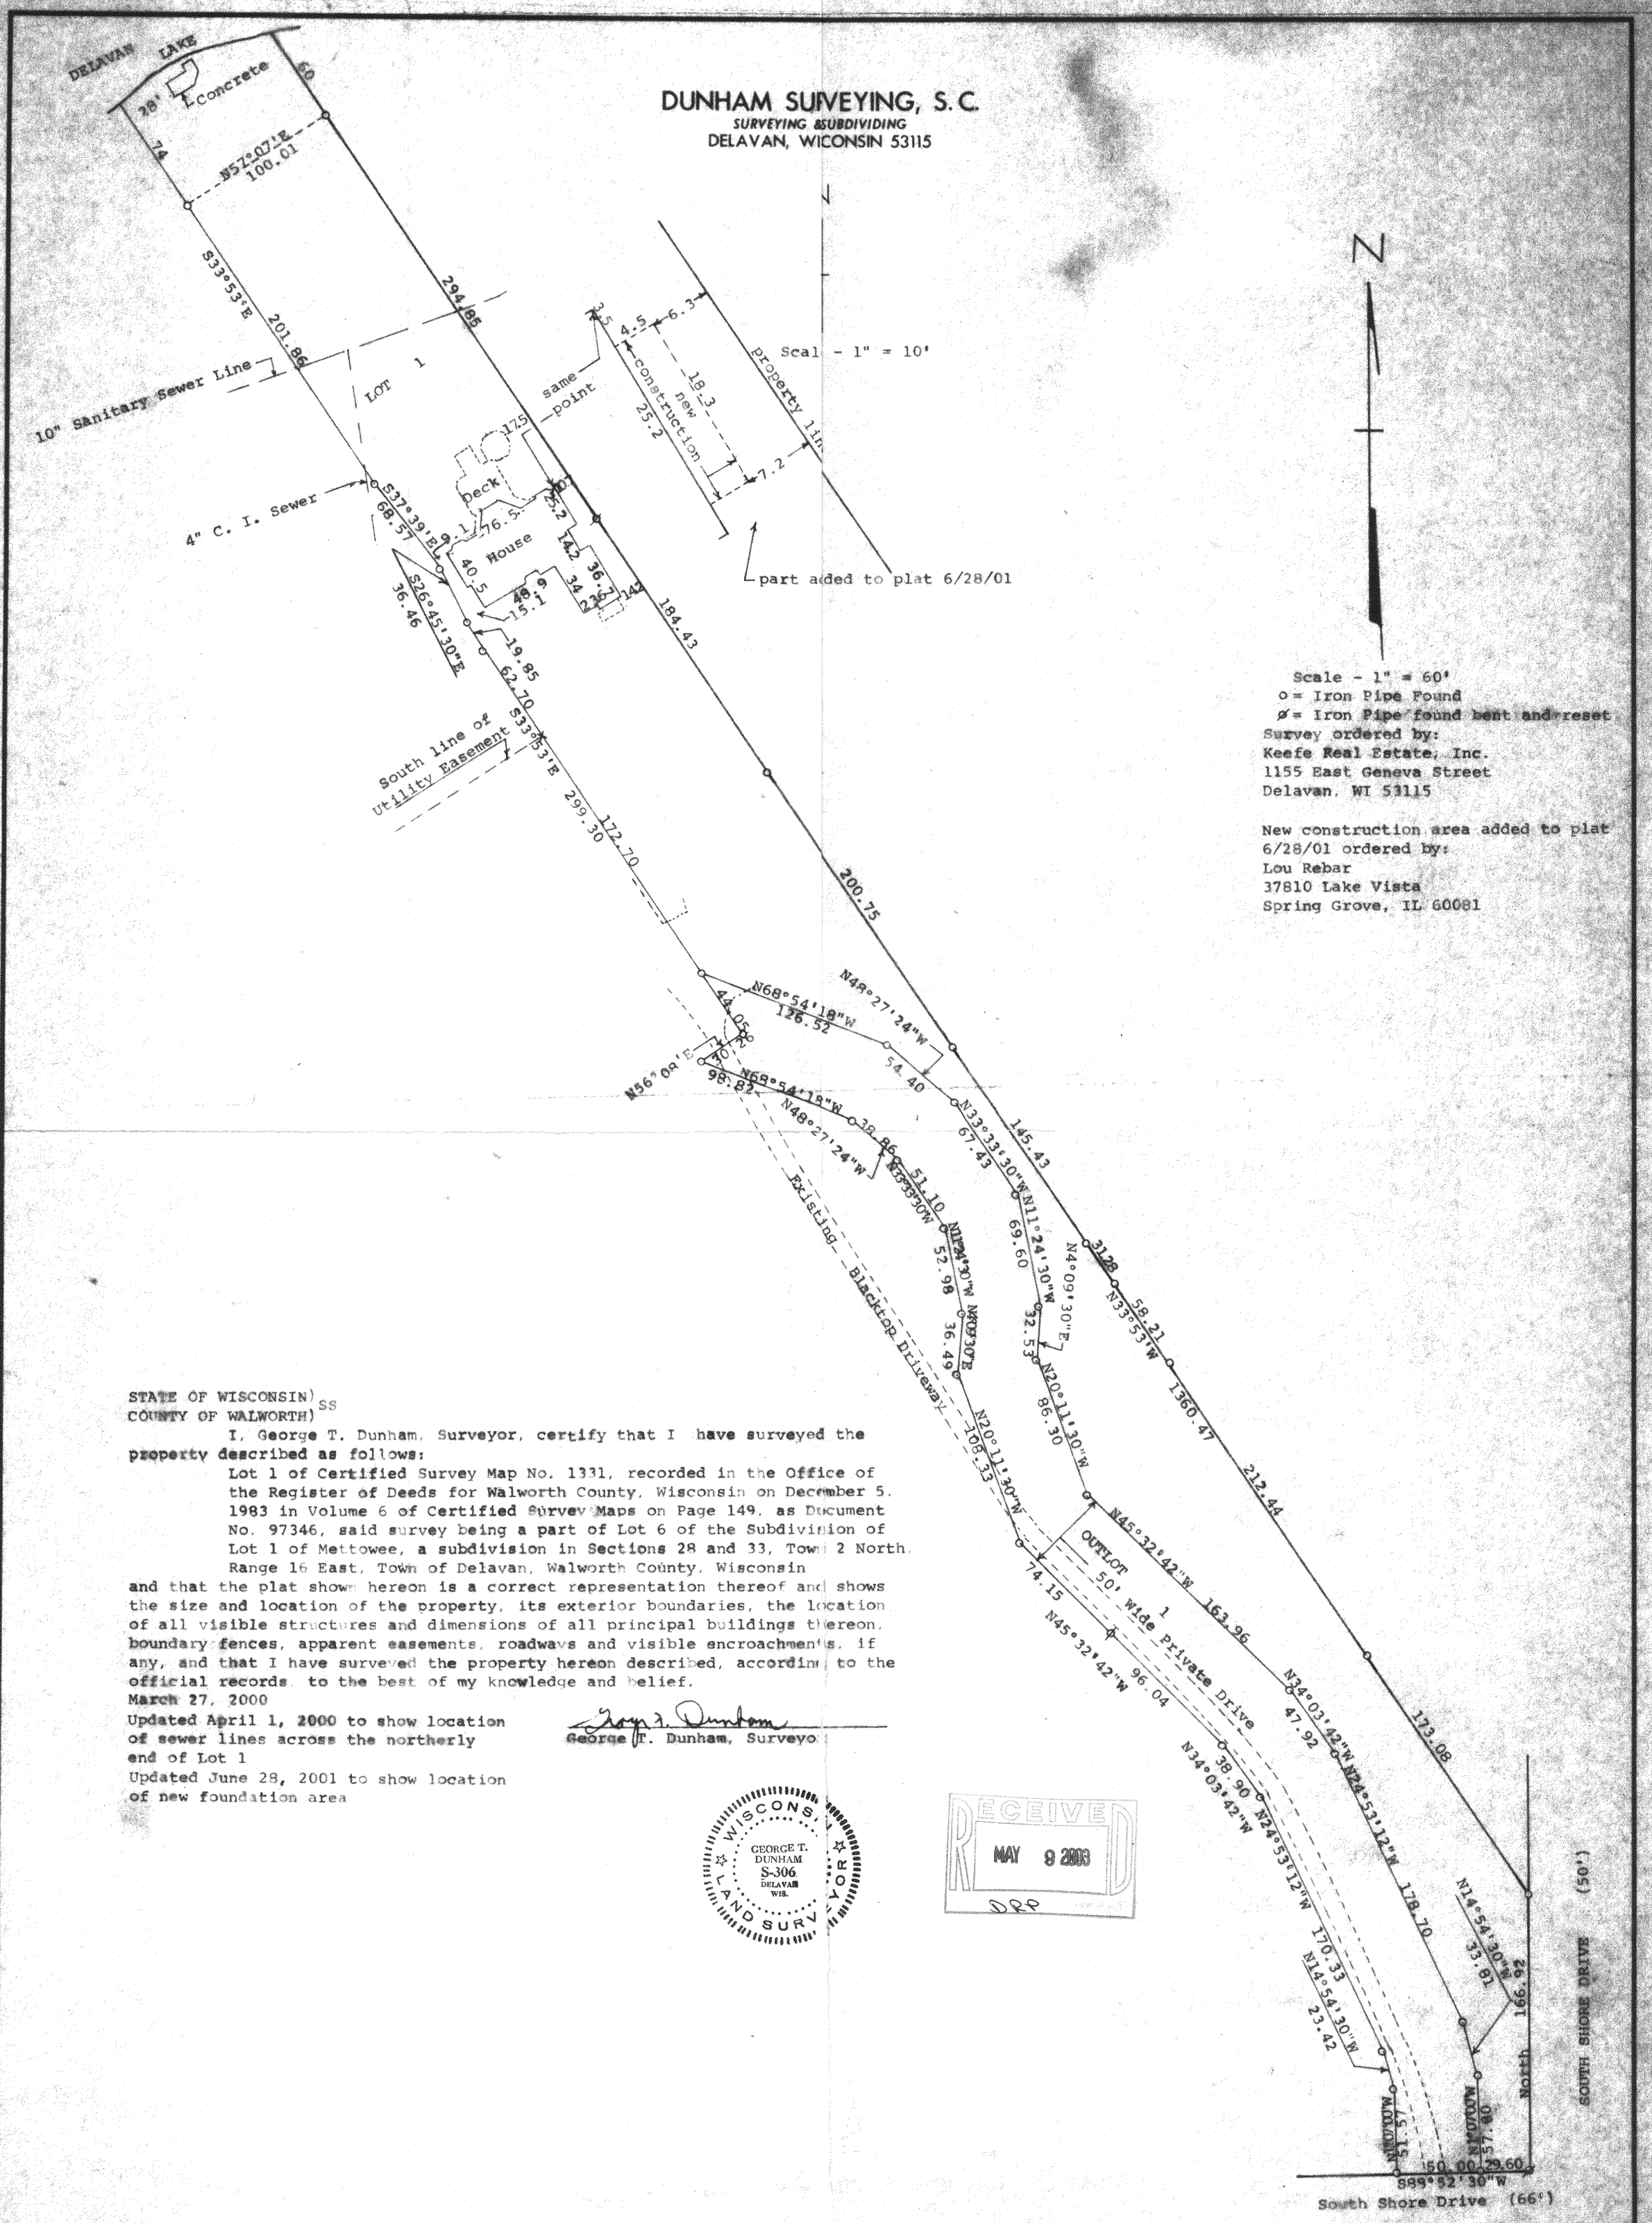

Survey ordered by:
Keefe Real Estate, Inc.
1155 East Geneva Street
Delavan, WI 53115

New construction area added to plat 6/28/01 ordered by:
Lou Rebar
37810 Lake Vista
Spring Grove, IL 60081

STATE OF WISCONSIN) SS
COUNTY OF WALWORTH)

I, George T. Dunham, Surveyor, certify that I have surveyed the property described as follows:

Lot 1 of Certified Survey Map No. 1331, recorded in the Office of the Register of Deeds for Walworth County, Wisconsin on December 5, 1983 in Volume 6 of Certified Survey Maps on Page 149, as Document No. 97346, said survey being a part of Lot 6 of the Subdivision of Lot 1 of Mettowee, a subdivision in Sections 28 and 33, Town 2 North, Range 16 East, Town of Delavan, Walworth County, Wisconsin

and that the plat shown hereon is a correct representation thereof and shows the size and location of the property, its exterior boundaries, the location of all visible structures and dimensions of all principal buildings thereon, boundary fences, apparent easements, roadways and visible encroachments, if any, and that I have surveyed the property hereon described, according to the official records, to the best of my knowledge and belief.

March 27, 2000
Updated April 1, 2000 to show location of sewer lines across the northerly end of Lot 1
Updated June 28, 2001 to show location of new foundation area

George T. Dunham, Surveyor

WISCONSIN LAND SURVEYOR
GEORGE T. DUNHAM
S-306
DELAVAN WIS.

RECEIVED
MAY 9 2003
DRP

FA1331-1

216-3437