GEORGE T. DUNHAM
SURVEYING & SUBDIVIDING
DELAVAN, WISCONSIN

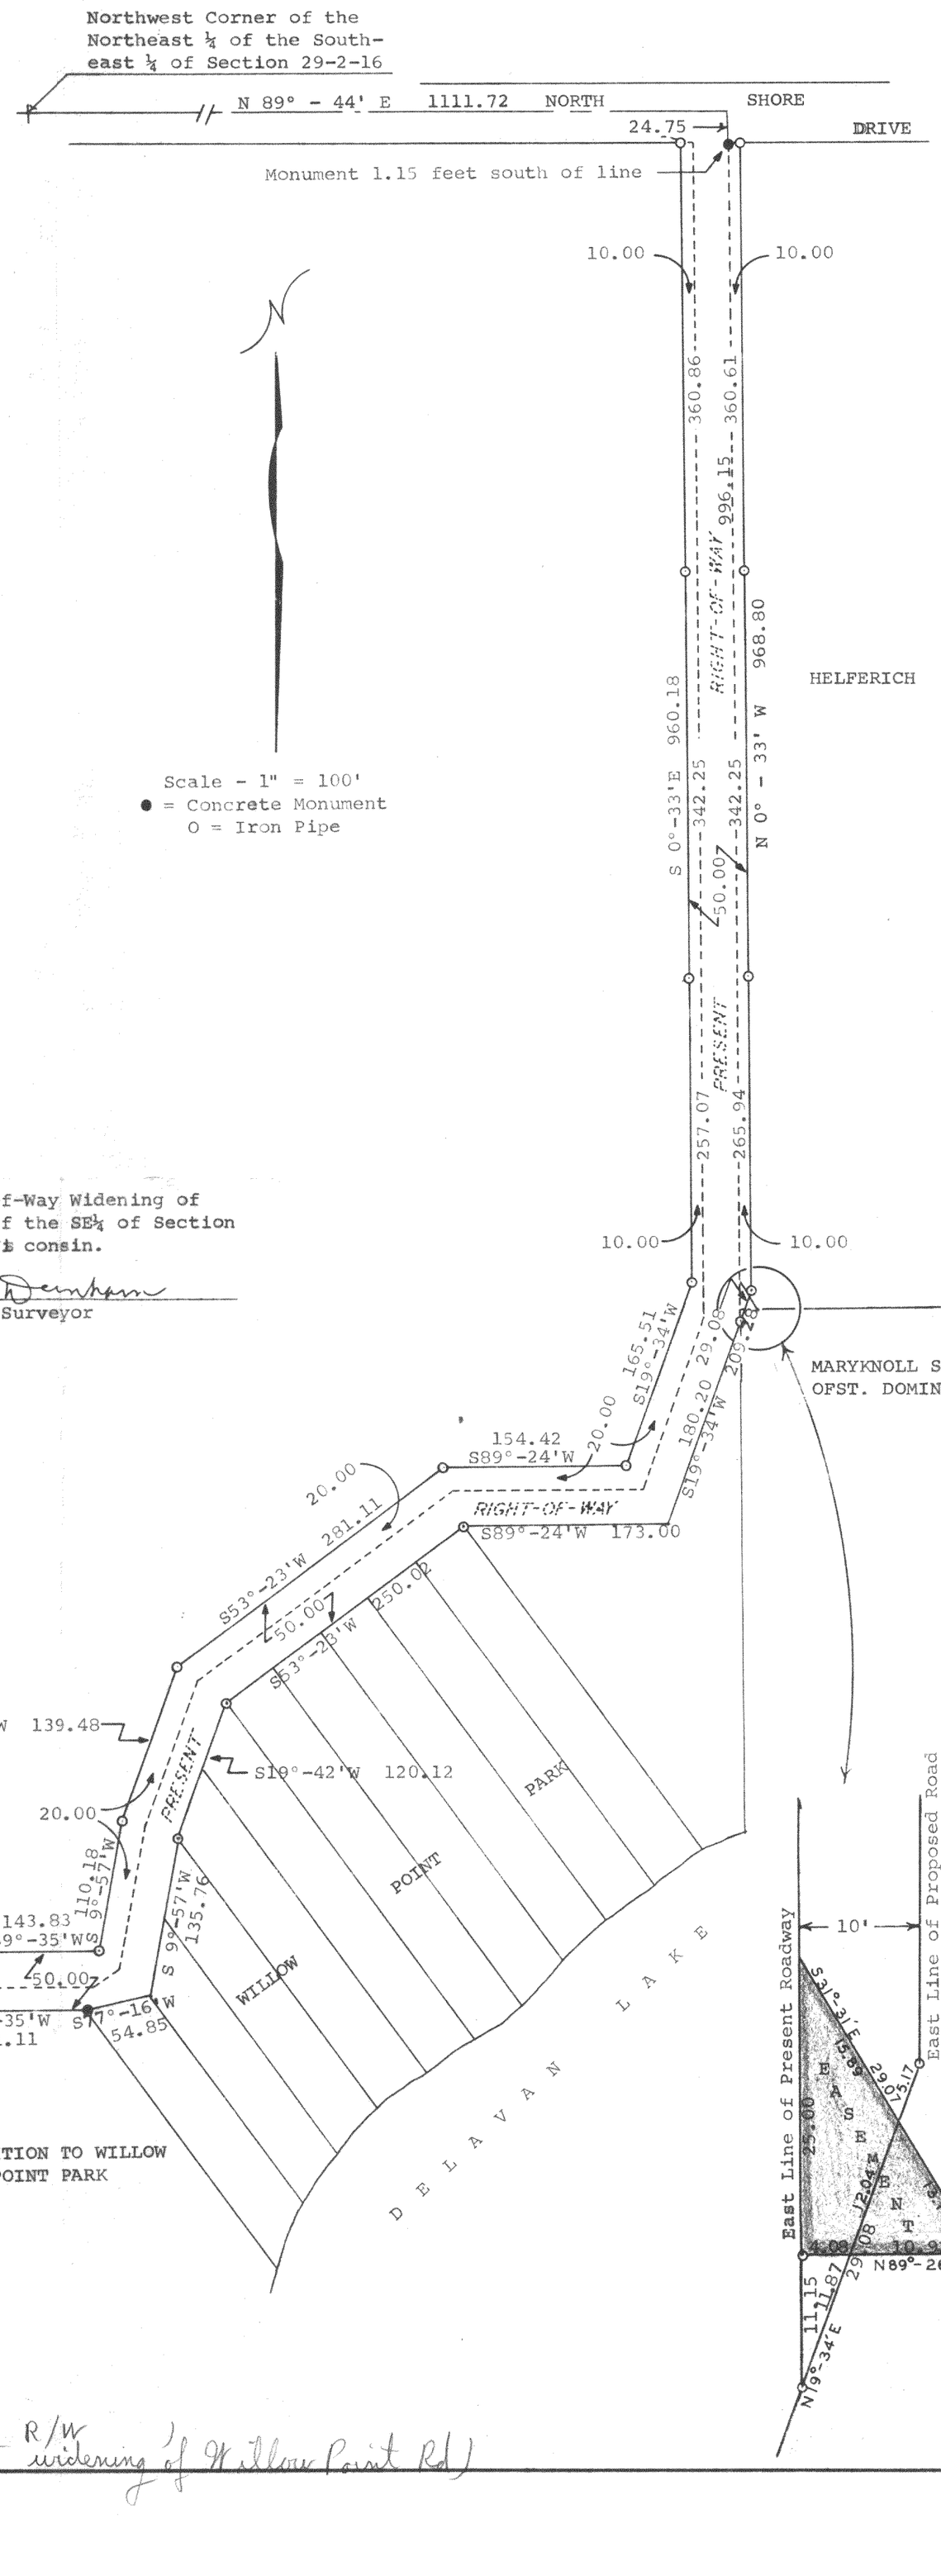

Scale - 1" = 100'
● = Concrete Monument
O = Iron Pipe

Plat of survey of the Proposed Right-of-Way Widening of Willow Point Road Located in the E ½ of the SE¼ of Section 29, T 2 N R 16 E of Walworth County, Wisconsin.
February 26, 1963

George T. Dunham, Surveyor

Misc. cards of Hamlet of Bon Secour, Willow Pt. Park and " " " Add to (R/W widening of Willow Point Rd)
Also put on Road card

216-145