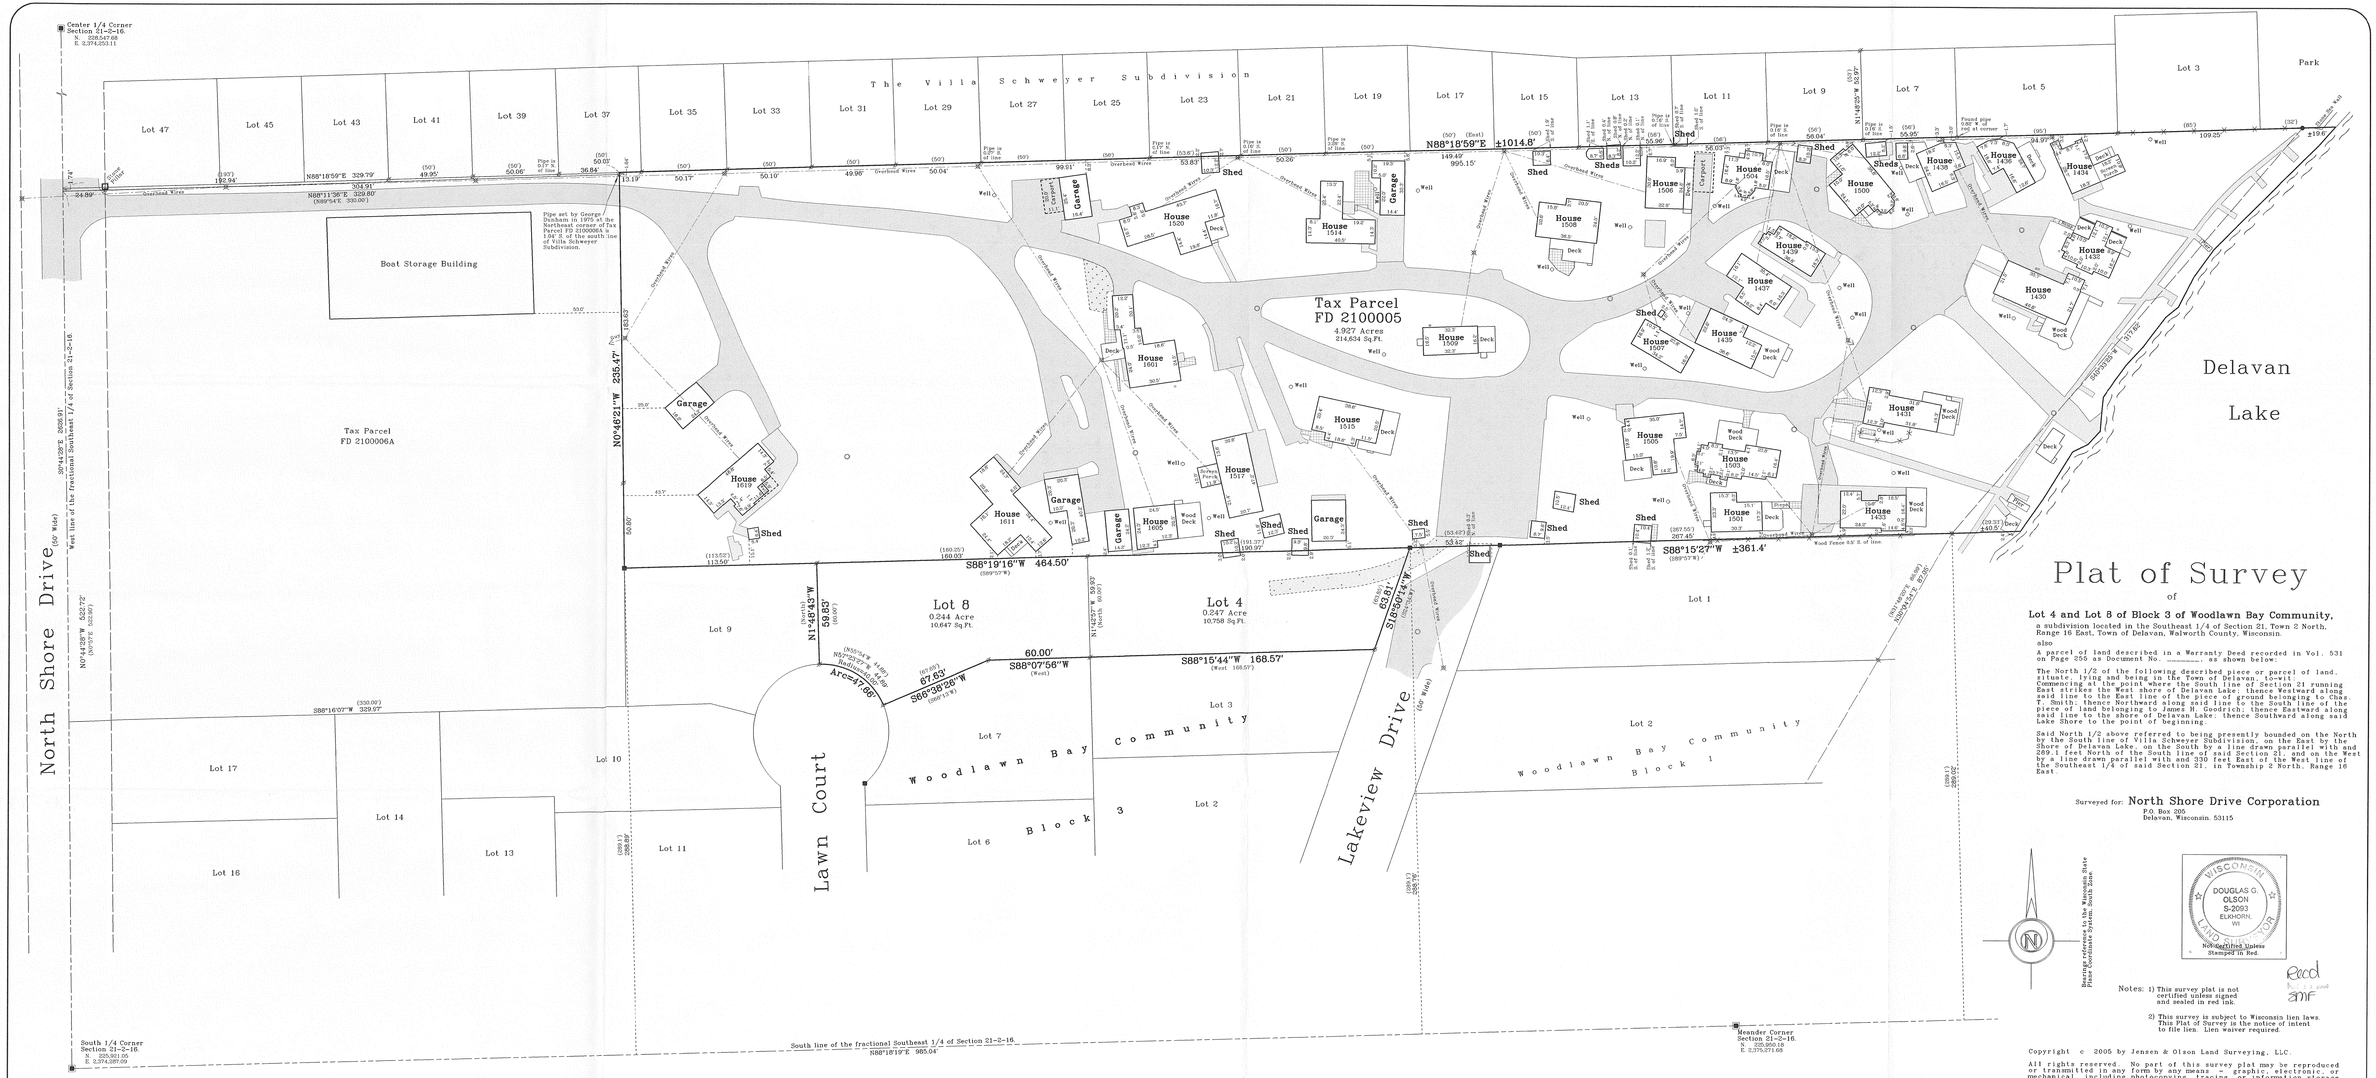
Center 1/4 Corner
Section 21-2-16.
N 228,547.68
E 2,374,253.11
The Villa Schweyer Subdivision
Lot 47
Lot 45
Lot 43
Lot 41
Lot 39
Lot 37
Lot 35
Lot 33
Lot 31
Lot 29
Lot 27
Lot 25
Lot 23
Lot 21
Lot 19
Lot 17
Lot 15
Lot 13
Lot 11
Lot 9
Lot 7
Lot 5
Lot 3
Park
N88°18'59"E 1014.8'
N88°18'59"E 329.79'
N88°13'36"E 329.80'
(S89°54'E 330.00')
Boat Storage Building
Pipe set by George Dunham in 1975 at the Northeast corner of Tax Parcel FD 2100006A and 1.94' S of the South line of Villa Schweyer Subdivision.
Tax Parcel
FD 2100006A
Tax Parcel
FD 2100005
4.927 Acres
214,634 Sq.Ft.
N0°46'21"W 235.47'
(N0°07'E 522.00')
S0°43'28"W 522.72'
(S0°07'E 522.00')
S0°43'28"E 2626.91'
West line of the fractional Southeast 1/4 of Section 21-2-16.
North Shore Drive (60' Wide)
S88°16'07"W 329.97'
(330.00')
S88°19'16"W 464.50'
(S89°57'W)
N1°48'43"W 59.83'
(North)
(60.00')
N1°42'57"W 59.82'
(North 60.00')
S16°38'26"W 67.69'
(S66°38'26"W)
Arc=47.66'
Radius=50.00'
Chord=45.88'
N57°50'54"W 45.88'
60.00'
S88°07'56"W
(West)
S88°15'44"W 168.57'
(West 168.57')
S16°30'44"W 69.81'
(S16°30'44"W 69.81')
S88°15'27"W ±361.4'
(S89°57'W)
Lot 8
0.244 Acre
10,647 Sq.Ft.
Lot 4
0.247 Acre
10,758 Sq.Ft.
Lot 9
Lot 10
Lot 11
Lot 13
Lot 14
Lot 16
Lot 17
Lot 1
Lot 2
Lot 3
Lot 6
Lot 7
Woodlawn Bay Community
Block 3
Block 1
Lawn Court
Lakeview Drive (60' Wide)
Delavan
Lake
S0°05'26"E 317.62'
(S0°07'E 317.62')
N0°07'E 289.11'
(289.11')
S0°07'W 288.97'
(289.11')
N0°07'E 289.11'
(289.11')
Meander Corner
Section 21-2-16.
N 225,950.18
E 2,375,271.68
South 1/4 Corner
Section 21-2-16.
N 223,281.07
E 2,374,981.09
South line of the fractional Southeast 1/4 of Section 21-2-16.
N88°18'19"E 965.04'
Bearings referred to the Wisconsin State Plane Coordinate System, South Zone
Overhead Wires
Pipe is 0.6' S. of line
Found pipe 0.06' W. of line
Found pipe 0.02' W. of line
Found pipe 0.04' E. of line
Found pipe 0.08' W. of line
Found pipe 0.08' E. of line
Found pipe 0.06' E. of line
Found pipe 0.06' W. of line
Found pipe 0.06' S. of line
Found pipe 0.04' W. of line
Found pipe 0.02' W. of line
Found pipe 0.04' W. of line
Found pipe 0.04' E