KOLB LAND CONSULTING, INC.

LAND SURVEYING · SUBDIVIDING · LAND PLANNING

LAKE GENEVA, WISCONSIN 53147 WHITEWATER, WISCONSIN 53190

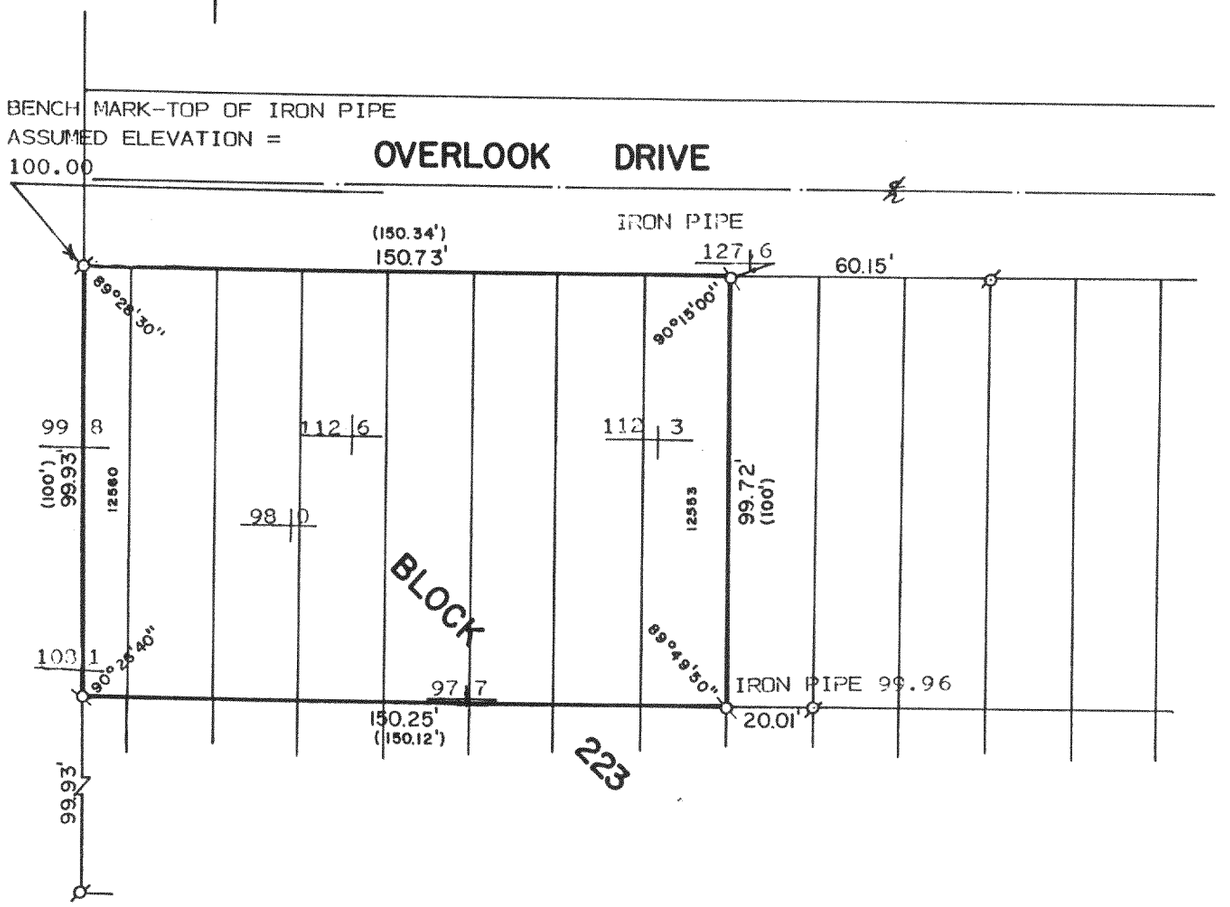

PLAT OF SURVEY OF

LOTS 12553-12560, BLOCK 223, LAKE COMO BEACH SUBDIVISION, T2N,R17E, WALWORTH COUNTY, WISCONSIN.

ORDERED BY: EMILY DeBAERE
W3837 ALDER DRIVE
LAKE GENEVA, WI 53147

WISCONSIN HAROLD H. KOLB S-187 LAKE GENEVA, WIS. LAND SURVEYOR

RECEIVED NOV 15 1994

SCALE - 1"=40'

LEGEND
- IRON PIPE FOUND
- IRON PIPE PLACED
() - RECORDED AS
- GROUND ELEVATION

I, HAROLD H. KOLB, DO HEREBY CERTIFY THAT I HAVE SURVEYED THE PROPERTY HEREON DESCRIBED ACCORDING TO THE OFFICIAL RECORDS, AND THAT THE PLAT HEREON IS A CORRECT REPRESENTATION OF THE LOT LINES TO THE BEST OF MY KNOWLEDGE AND BELIEF.

Harold H. Kolb
HAROLD H. KOLB
WISCONSIN REGISTERED LAND SURVEYOR, S-187

DATE JULY 6, 1983

REVISED JANUARY 12, 1994

JLCB-02737 2-17 LCB-2737 # 38 217-1259