HAROLD H. KOLB
REGISTERED PROFESSIONAL LAND SURVEYOR
LAKE GENEVA, WISCONSIN

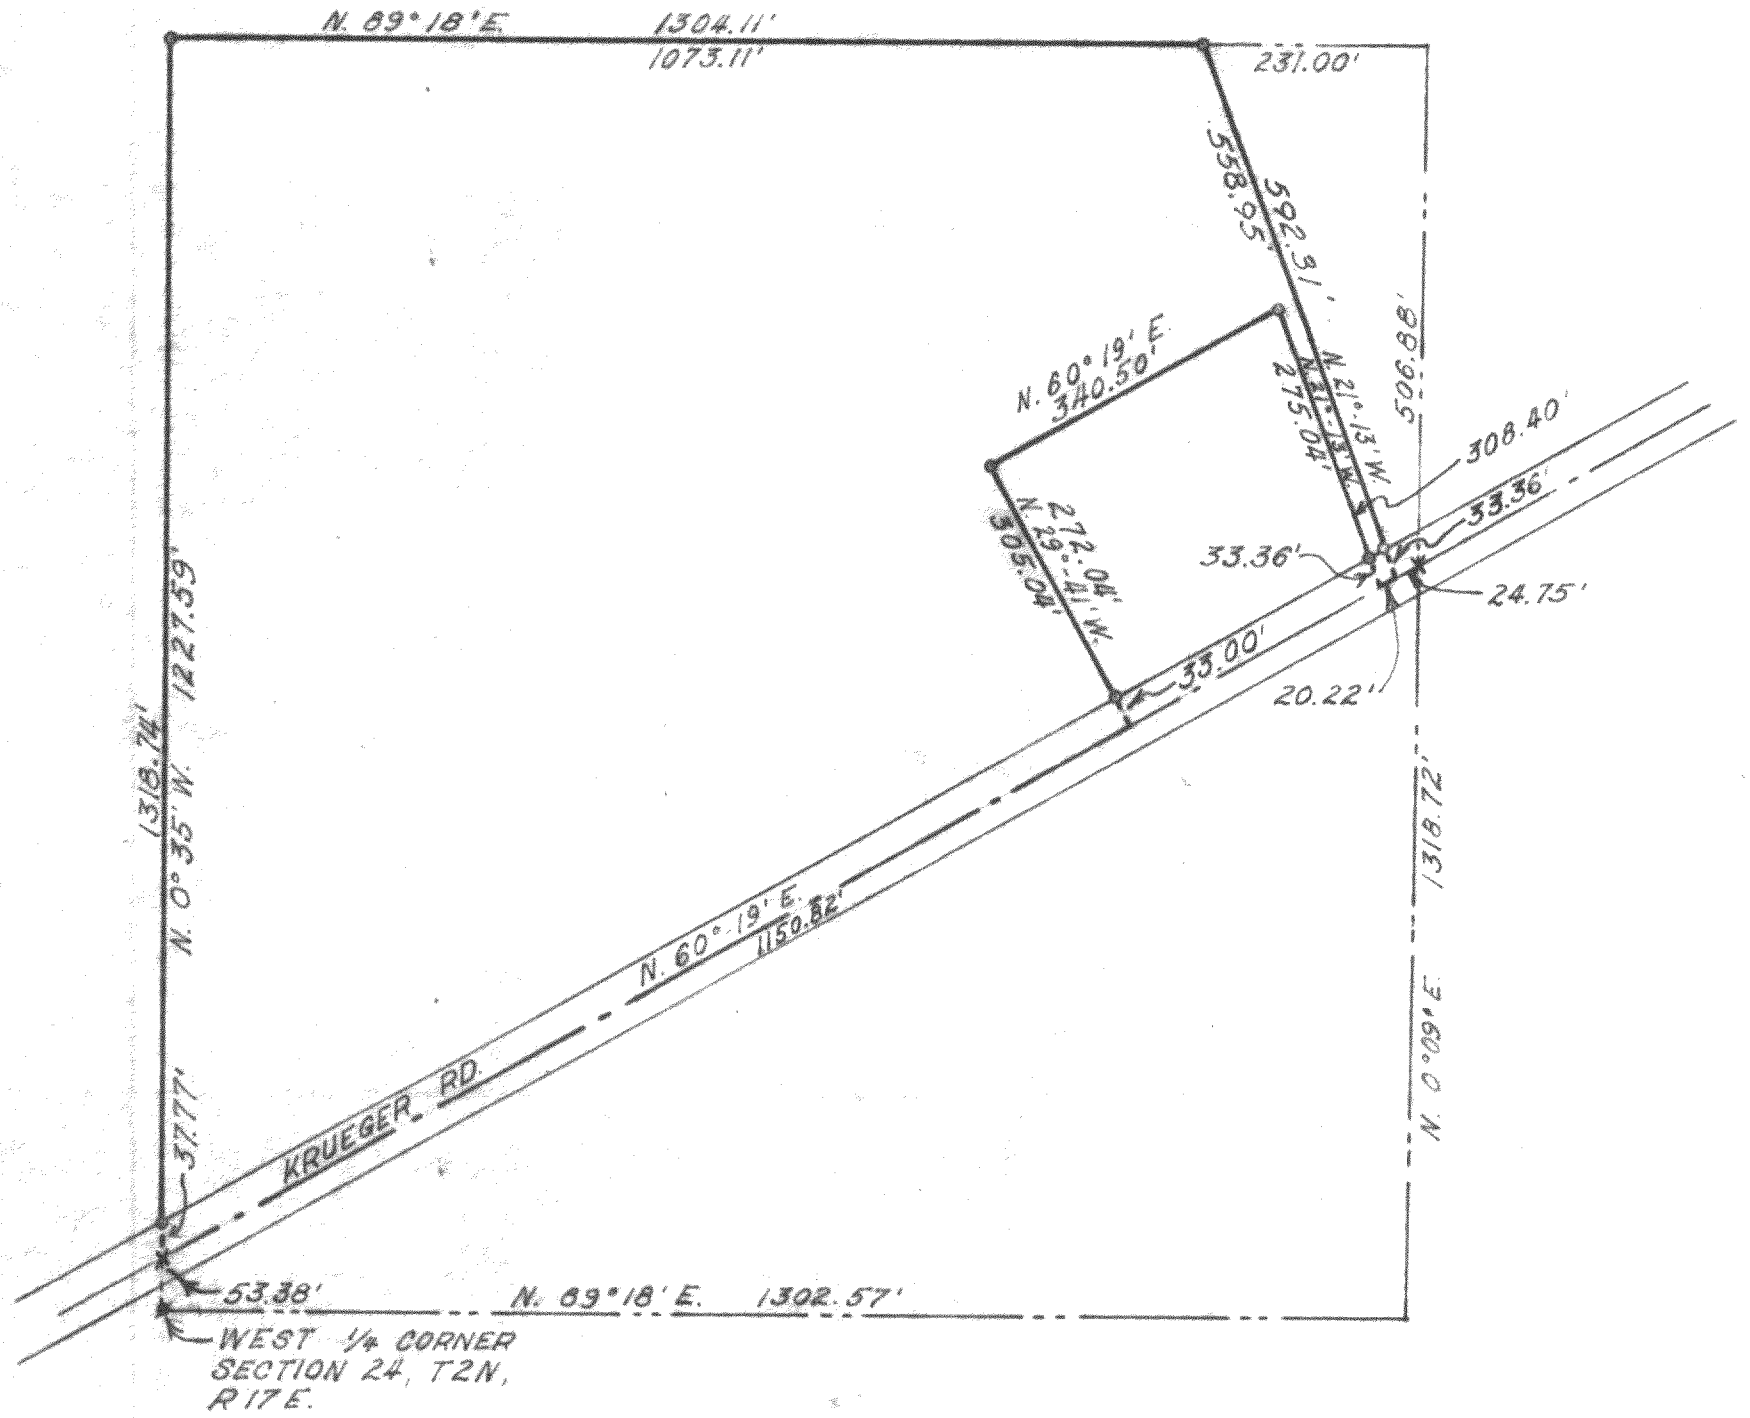

Plat of Survey of

A parcel of land located in the Southwest ¼ of the Northwest ¼ of Section 24, T 2 N, R 17 E, Walworth County, Wisconsin and described as follows; towit: Commencing at the West ¼ corner of said Section 24; thence N 0° 35' W 53.38 feet to the Place of Beginning; thence continue N 0° 35' W 1265.36 feet; thence N 89° 18' E 1073.11 feet; thence S 21° 13' E 592.31 feet to the centerline of Krueger Road; thence S 60° 19' W along said centerline 20.22 feet; thence N 21° 13' W 308.40 feet; thence S 60° 19' W 340.50 feet; thence S 29° 41' E 305.04 feet to the centerline of said road; thence S 60° 19' W along said centerline 1150.82 feet to the place of beginning.

Containing 16.92 acres.

N

LEGEND
Ø — IRON PIPE FOUND
O — IRON PIPE PLACED
■ — CONCRETE MONUMENT
X — SPIKE
SCALE 1" = 200'

G-24-6
G-24-6A
VCS 87

WISCONSIN
HAROLD H. KOLB
S-187
LAKE GENEVA, WIS.
LAND SURVEYOR

I, HAROLD H. KOLB, DO HEREBY CERTIFY THAT I HAVE SURVEYED THE PROPERTY HEREON DESCRIBED ACCORDING TO THE OFFICIAL RECORDS, AND THAT THE PLAT HEREON IS A CORRECT REPRESENTATION OF THE LOT LINES.

Harold H. Kolb
HAROLD H. KOLB
WISCONSIN REGISTERED LAND SURVEYOR, S—187
DATE July 23, 1968
REVISED August 19, 1968

217-213