PLAT OF SURVEY

of

Proposed Building Location

on Lot 2 of certified Survey Map No. 2394, located in the Southeast 1/4 of Section 2, Town 2 North, Range 15 East, Town of Geneva, Walworth County, Wisconsin.

Surveyed for:

Jim Nawoj
W 3026 Weaver Road
Elkhorn, Wisconsin. 53121

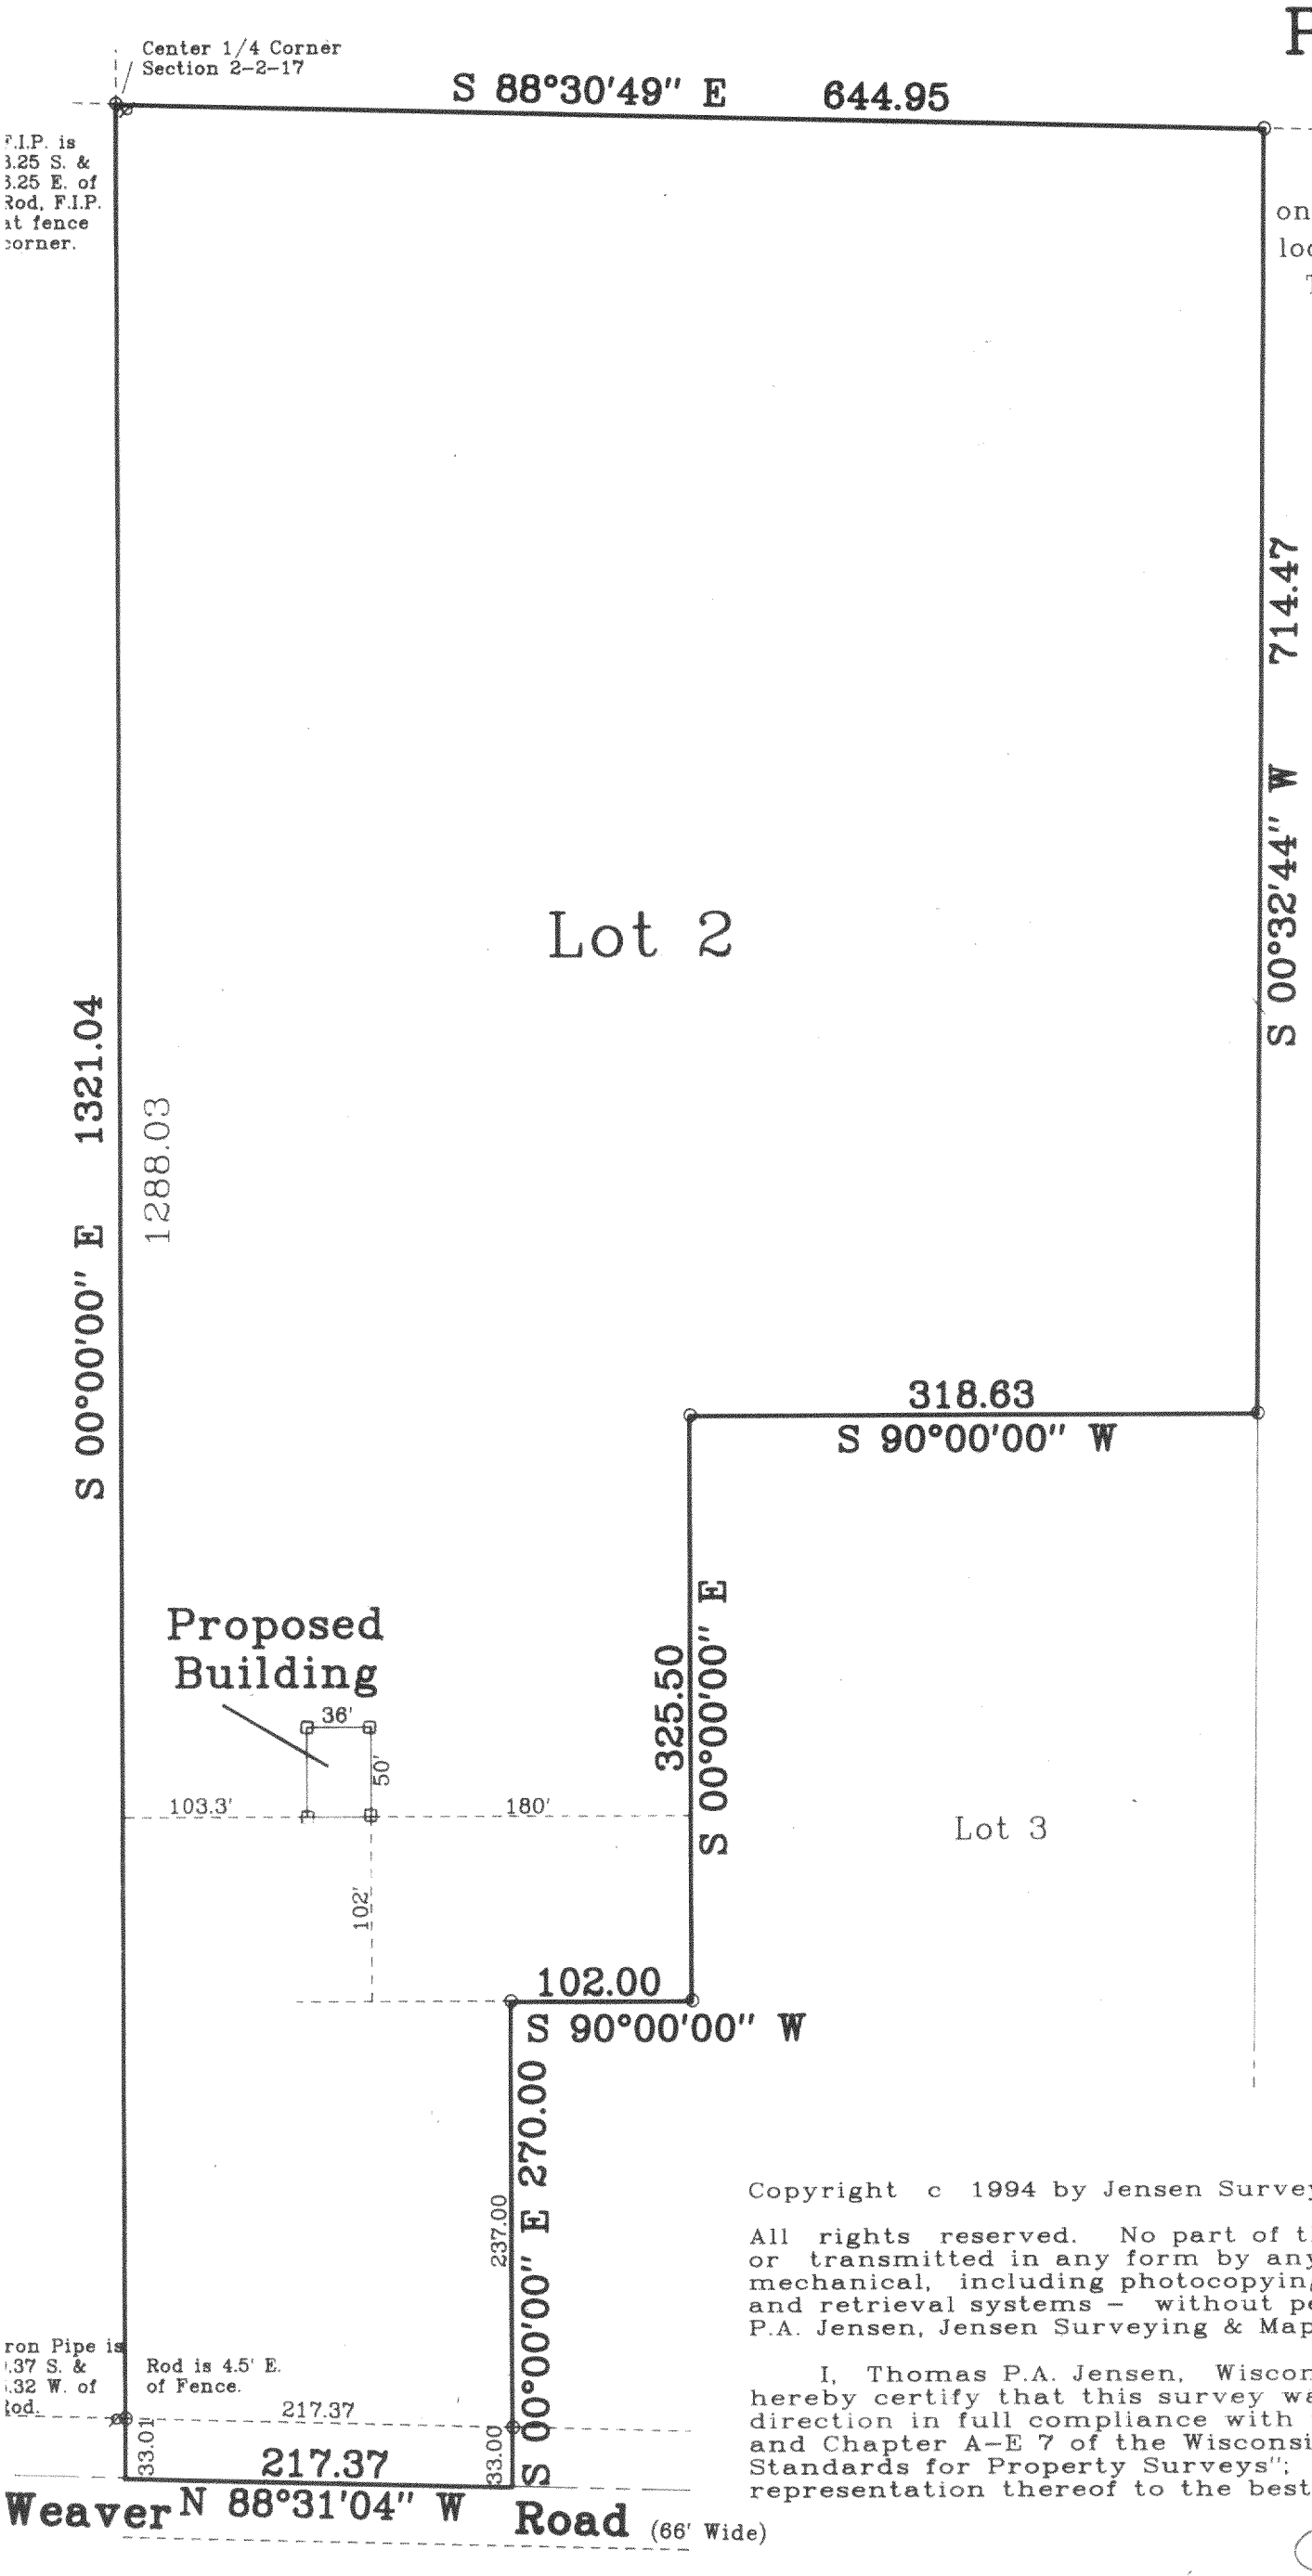

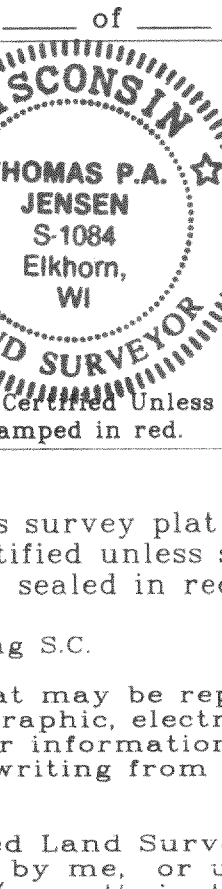

Lot 1

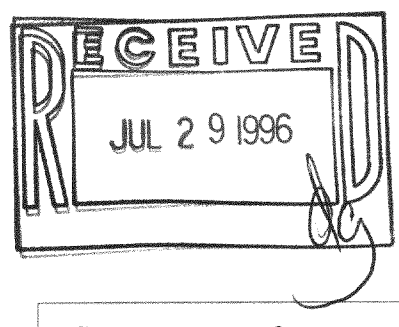

Copy ____ of ____.

WISCONSIN
THOMAS P.A. JENSEN
S-1084
Elkhorn, WI
LAND SURVEYOR

Not Certified Unless Stamped in red.

Note: This survey plat is not certified unless signed and sealed in red ink.

Copyright c 1994 by Jensen Surveying & Mapping S.C.

All rights reserved. No part of this survey plat may be reproduced or transmitted in any form by any means – graphic, electronic, or mechanical, including photocopying, tracing, or information storage and retrieval systems – without permission in writing from Thomas P.A. Jensen, Jensen Surveying & Mapping S.C..

I, Thomas P.A. Jensen, Wisconsin Registered Land Surveyor, do hereby certify that this survey was performed by me, or under my direction in full compliance with the owner's / agent's instructions and Chapter A-E 7 of the Wisconsin Administrative Code "Minimum Standards for Property Surveys"; and that this map is as accurate representation thereof to the best of my knowledge and belief.

Thomas P.A. Jensen R.L.S. 1084

Legend

- ○ Found Iron Rod
- ⌀ Found Iron Pipe
- □ Set Wood Stake
- ( ) Recorded as Dimension

JA-2394-2
217-1401

JENSEN SURVEYING & MAPPING S.C.
45 South Wisconsin Street P.O. Box 322
Elkhorn, Wisconsin. 53121
Telephone & Facsimile (414) 723-3434

Scale: 1" = 100'

0' 50' 100' 200' 300'

Mapping date: Nov. 9, 1994.
Revisions:

Sheet 1 of 1 Sheets.

Job Reference Number:

1994.075