MASTERCRAFT BUILDERS
Gartley #98197

PLAT OF SURVEY

LOCATION: Christine Court, Lyons, Wisconsin

LEGAL DESCRIPTION: Lot 21 in **LYONS HILLSIDE SUBDIVISION,** a subdivision located in part of the Northwest 1/4 of the Southeast 1/4 of Section 10, Town 2 North, Range 18 East, Town of Lyons, County of Walworth, State of Wiscosnin.

October 6, 1998 Survey No. 90214

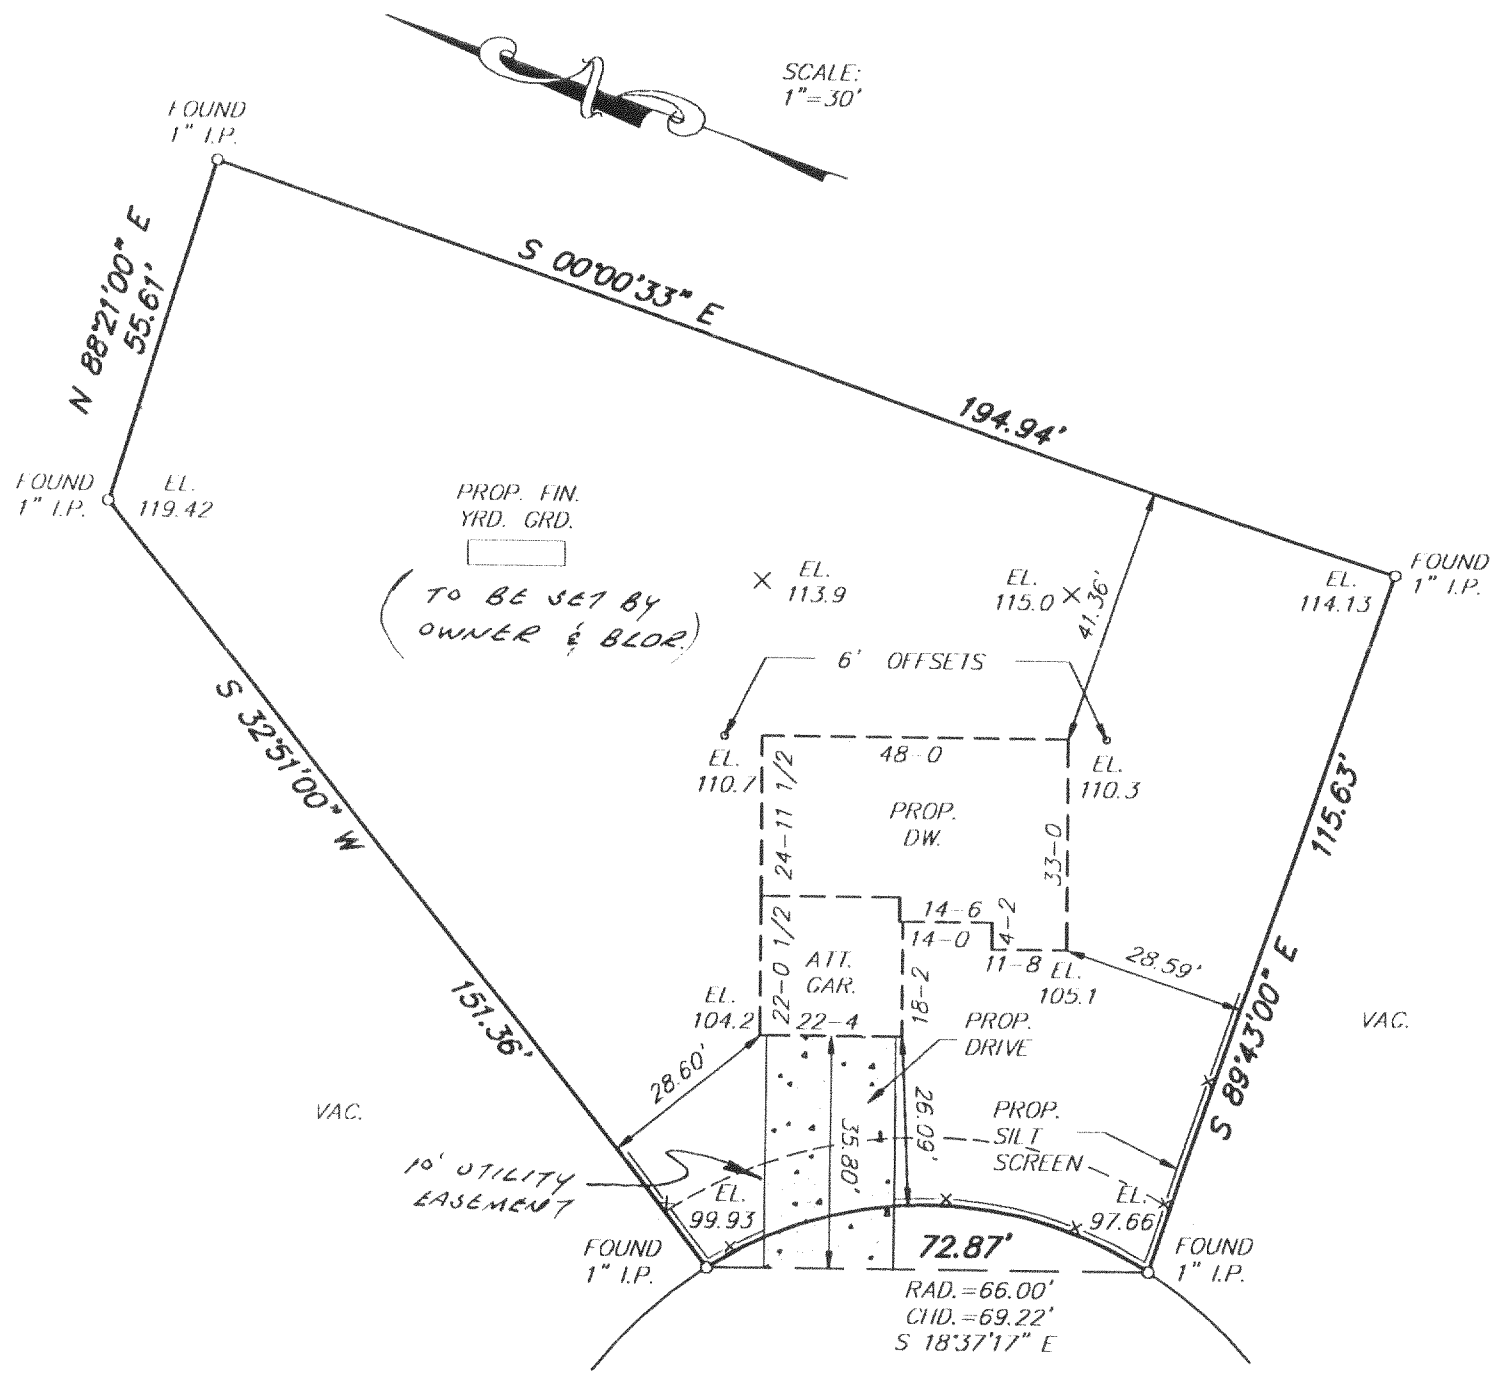

RECEIVED
OCT 7 1998

218-1019
NLH-21

METROPOLITAN SURVEY SERVICE, INC.
REGISTERED LAND SURVEYORS
9415 W. FOREST HOME AVE., SUITE 202, HALES CORNERS, WI 53130
PH. 529-5380 FAX 529-9787

...posed finished yard. 1st floor or top of ...dation grade shown on this drawing is ...ated grade and should be verified by the owner and/or the builder.

WISCONSIN GERALD E. CASEY S-1329 Greenfield, WI LAND SURVEYOR

I HEREBY CERTIFY THAT I HAVE SURVEYED THE ABOVE DESCRIBED PROPERTY AND THAT THE ABOVE MAP IS A TRUE REPRESENTATION THEREOF AND SHOWS THE SIZE AND LOCATION OF THE PROPERTY, ITS EXTERIOR BOUNDARIES, THE LOCATION OF ALL VISIBLE STRUCTURES AND DIMENSIONS OF ALL PRINCIPAL BUILDINGS THEREON, BOUNDARY FENCES, APPARENT EASEMENTS AND ROADWAYS AND VISIBLE ENCROACHMENTS, IF ANY.

THIS SURVEY IS MADE FOR THE EXCLUSIVE USE OF THE PRESENT OWNERS OF THE PROPERTY, AND ALSO THOSE WHO PURCHASE, MORTGAGE, OR GUARANTEE THE TITLE THERETO WITHIN ONE (1) YEAR FROM DATE HEREOF.

SIGNED