PLAT OF SURVEY

May 21, 2013

Survey No. 130152
253.009.1300
Belman Homes
Bartleson

LOCATION: _____ Sherwood Court,
Lyons, Wisconsin

LEGAL DESCRIPTION:

Lot 22, **CRANBERRY KNOLLS,** a Subdivision, located in the Northeast 1/4 and Southeast 1/4 of the Northeast 1/4 Section 36, Township 2 North, Range 18 East, Town of Lyons, Walworth County, Wisconsin.

Revised: June 5, 2013 - By:ST - Moved House East 5' to per Builder Request.

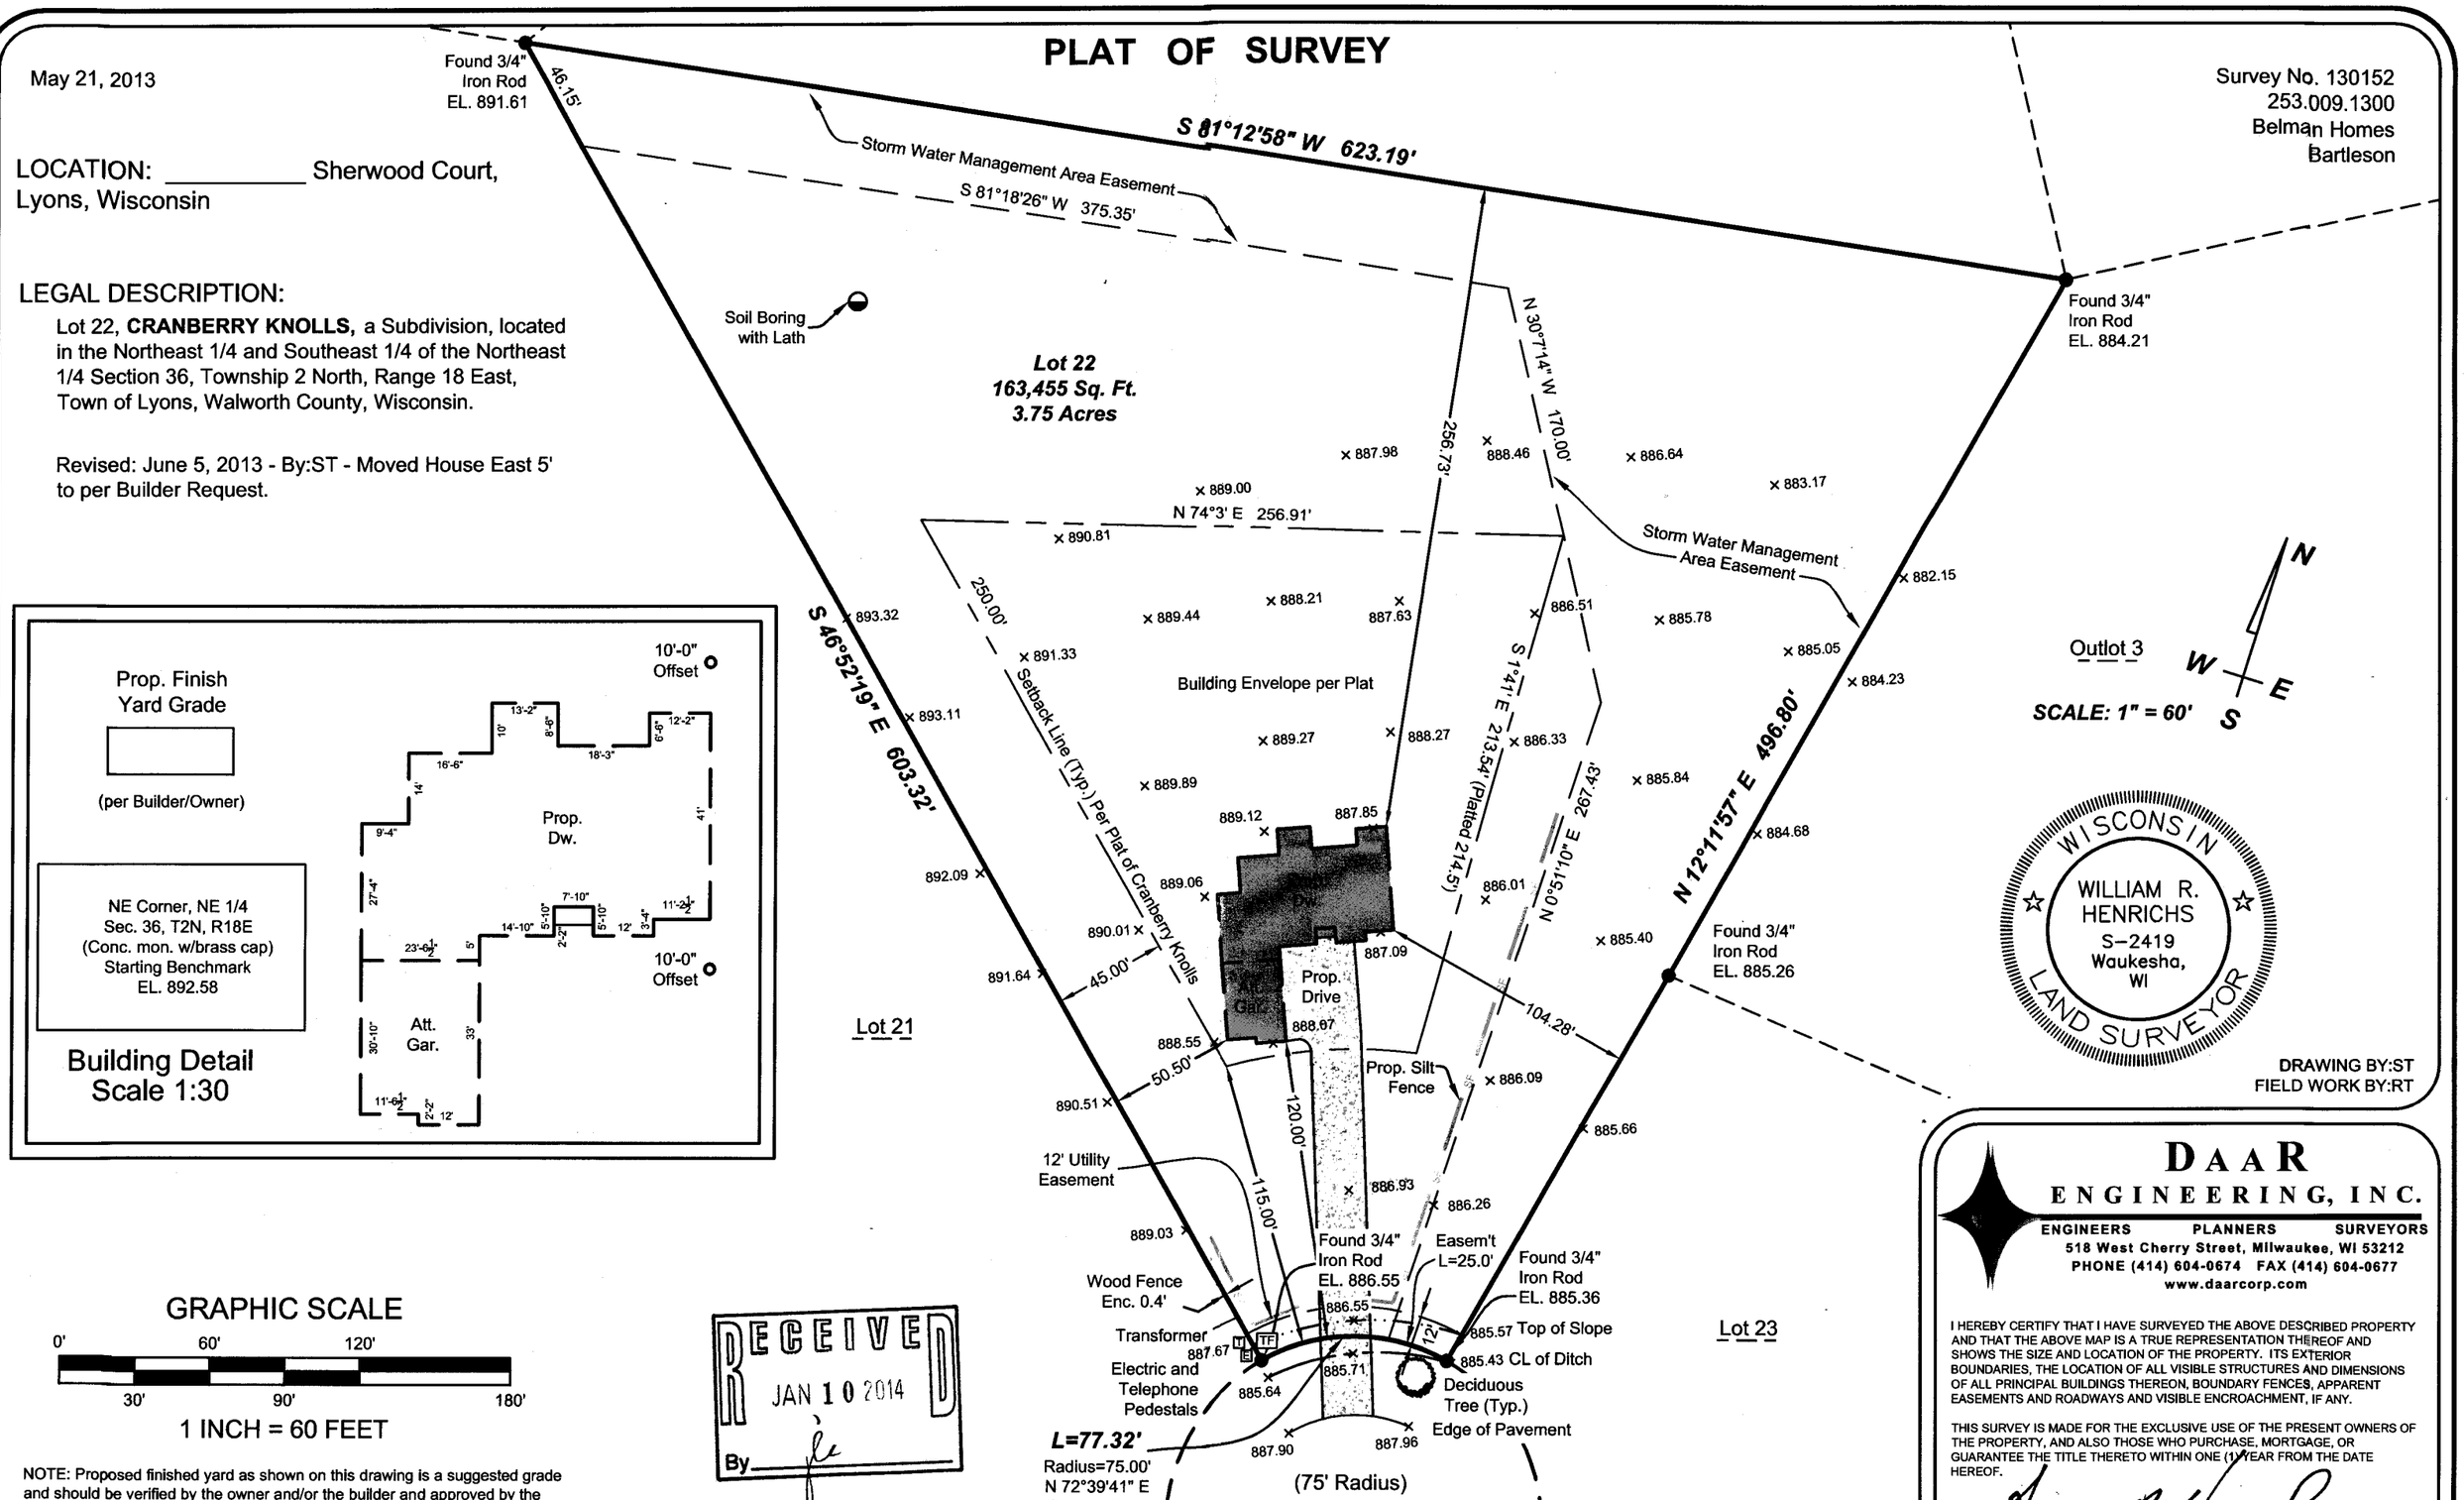

RECEIVED
JAN 10 2014
By

NOTE: Proposed finished yard as shown on this drawing is a suggested grade and should be verified by the owner and/or the builder and approved by the building inspector. Erosion control measures are suggested and must be verified/adjusted by the builder and/or building inspector based on site conditions.

218-1853