FARRIS, HANSEN & COOPER, INC.
ENGINEERING, SURVEYING AND LAND PLANNING
715 W. WALWORTH ST. - P.O. BOX 487 - ELKHORN, WI 53121

VOL 248 PAGE 530

PARCELS LOCATED IN NORTHEAST 1/4 OF SECTION 9 AND IN NORTHWEST 1/4 OF SECTION 10, TOWN 3 NORTH, RANGE 15 EAST, WALWORTH COUNTY, WISCONSIN

(COMPUTED FROM INFORMATION ON RECORD — NOT MONUMENTED IN FIELD)

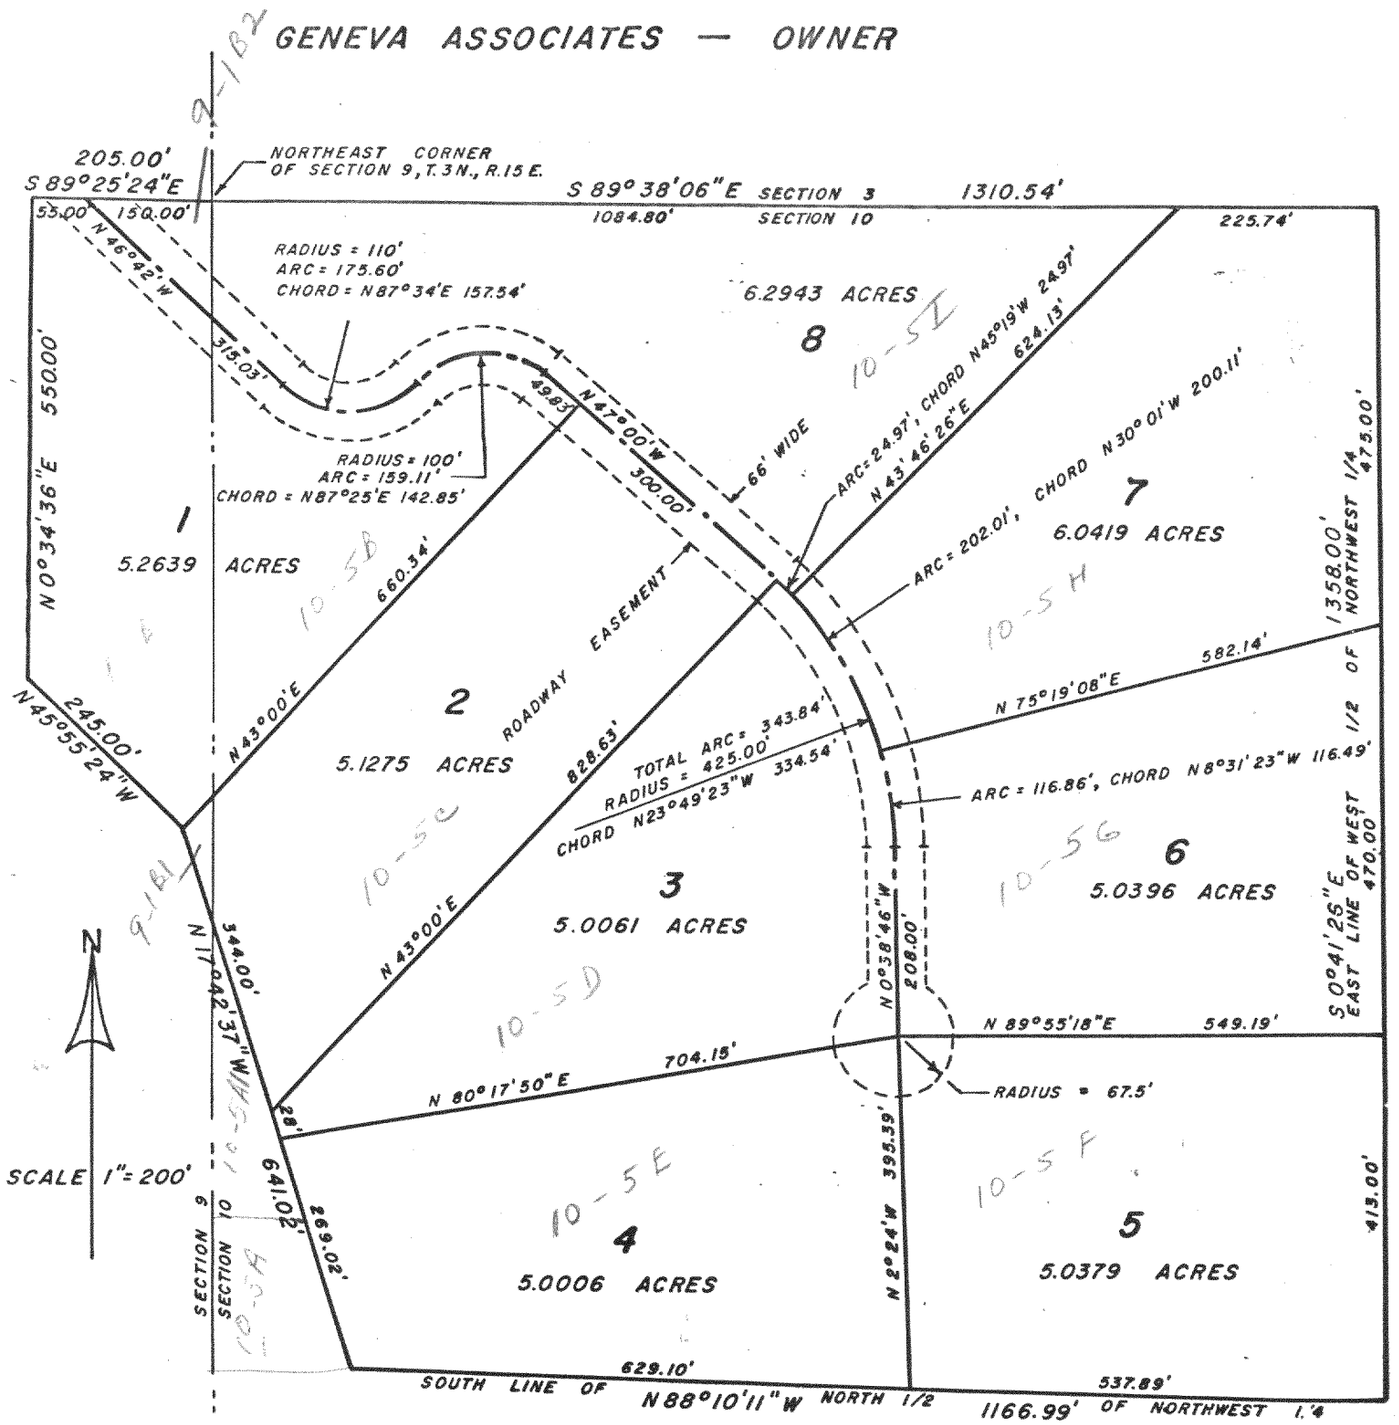

27 FEB. 1980

PROJ. 1673