Plat of Survey

of
LOT-4 OF
CERTIFIED SURVEY MAP NO. 1842, LOCATED IN THE NORTHWEST 1/4 OF SECTION 10
TOWN 3 NORTH, RANGE 15 EAST, TOWN OF RICHMOND, WALWORTH COUNTY, WISCONSIN

Surveyed for: CHARLES E. & LINDA D. OLENSKI
N6883 HUNTERS RIDGE DR.
DELAVAN, WIS. 53115

BEARINGS REFERENCED TO C.S.M. 1842

WISCONSIN
THOMAS P.A. JENSEN
S-1084
Elkhorn, WI
LAND SURVEYOR

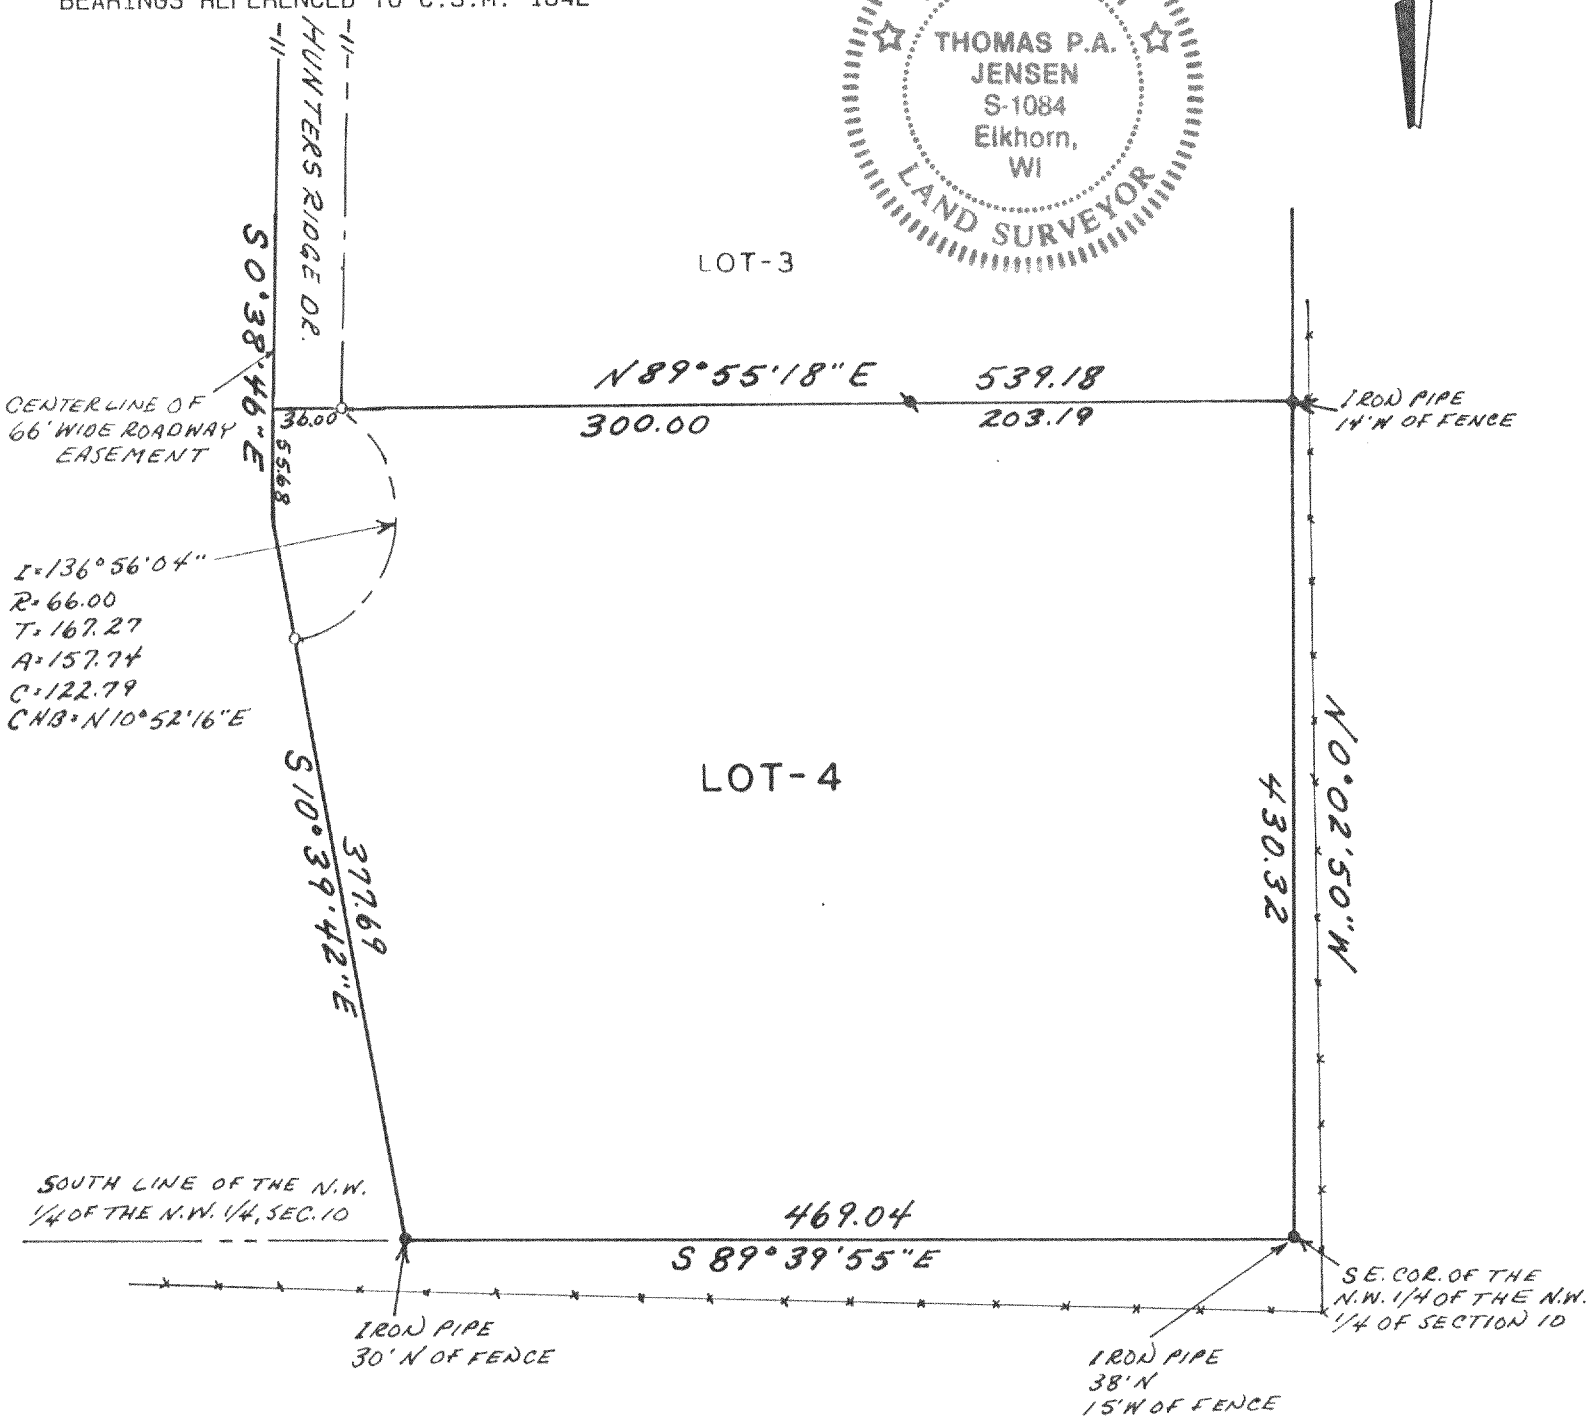

Copyright © 1993 by Jensen Surveying & Mapping S.C.
All rights reserved. No part of this survey plat may be reproduced or transmitted in any form by any means - graphic, electronic, or mechanical, including photocopying, tracing, or information storage and retrieval systems - without permission in writing from Thomas P.A. Jensen.

I, Thomas P.A. Jensen, Wisconsin Registered Land Surveyor, do hereby certify that this survey was performed by me, or under my direction, in full compliance with the owner's/agent's instructions and Chapter A-E 7 of the Wisconsin Administrative Code ' Minimum Standards For Property Surveys ', and that this map is an accurate representation thereof to the best of my knowledge and belief.

Note: This survey plat is not certified unless signed and sealed in red ink.

RECEIVED
JAN 17 1994

Thomas P.A. Jensen R.L.S. 1084

Jensen Surveying & Mapping S.C.
45 South Wisconsin Street P.O. Box 322
Elkhorn, Wisconsin. 53121.
(414) 723-3434

Mapping date: 9-22-93.
Revisions: _____

Legend
o : Found iron rod, 3/4' dia.
: Set iron rod 3/4 dia.
( ): Recorded as dimension
Wood stake
Soil boring
: FENCE

Scale: 1 = 100'
0 50 100 200 300

Sheet 1 of 1 Sheets

Job reference number: 1993.107

315-410 CA-1842-4