NOTES:

( ) --- Indicates Record Data
R&M -- Indicates Dist. Record & Measured
● -- Indicates FD. 3/4" Rod Unless Otherwise Noted
(XX) Indicates Existing Contour

WISCONSIN
JAMES K. LANGONE
S-1347
WHITEWATER WI
SURVEYOR

3/21/99

RECEIVED
MAR 30 1999

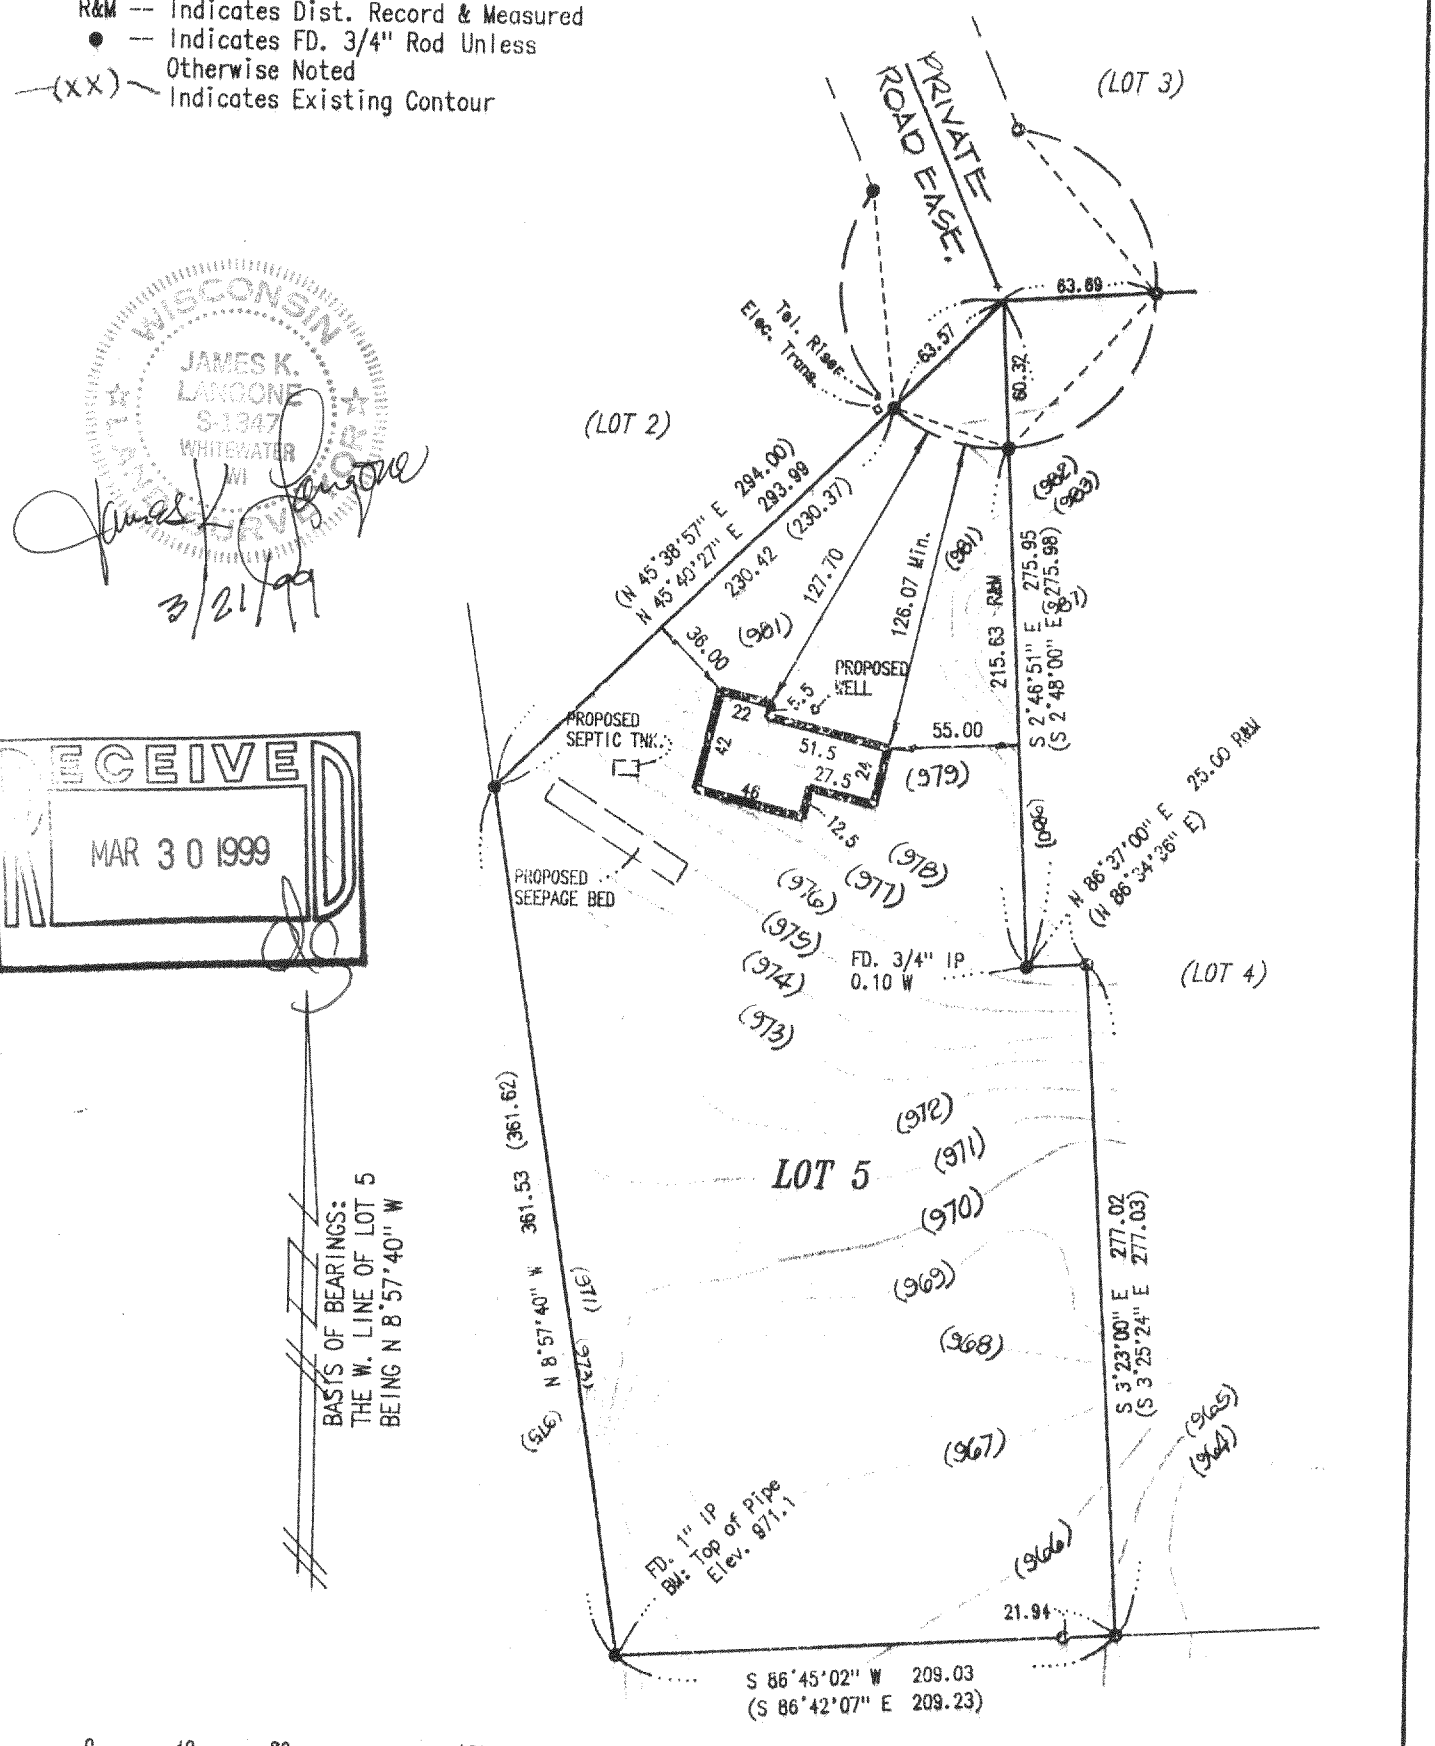

0 40 80 160 240

SCALE: 1"=80'

JAMES K. LANGONE
LAND SURVEYS & CIVIL ENGINEERING

N339 Co. Rd. "N" (Upper) Whitewater, WI. 53190-2842 (414) 473-4119

SCALE	APPROVED BY	DRAWN BY
1" = 80'		JKL
DATE		REVISED
3/21/99		

SITE PLAN

LOT 5, MARSHALL HEIGHTS ADD. NO. 2, TOWN OF RICHMOND, WALWORTH CO. WISCONSIN

CLIENT	DRAWING NUMBER
JOYNER	99-109

CMH-5

315-653