


# Plat of Survey



Of

Lots 1 thru 7 and 24 thru 28 of  
Block 62 of Interlaken 4th Addition,  
a subdivision located in the Northeast 1/4 of Section 11,  
Town 3 North, Range 16 East, Town of Sugar Creek,  
Walworth County, Wisconsin.

Surveyed for: **Jeffrey A. Lois**  
N6779 Walnut Drive  
Elkhorn, Wisconsin. 53121

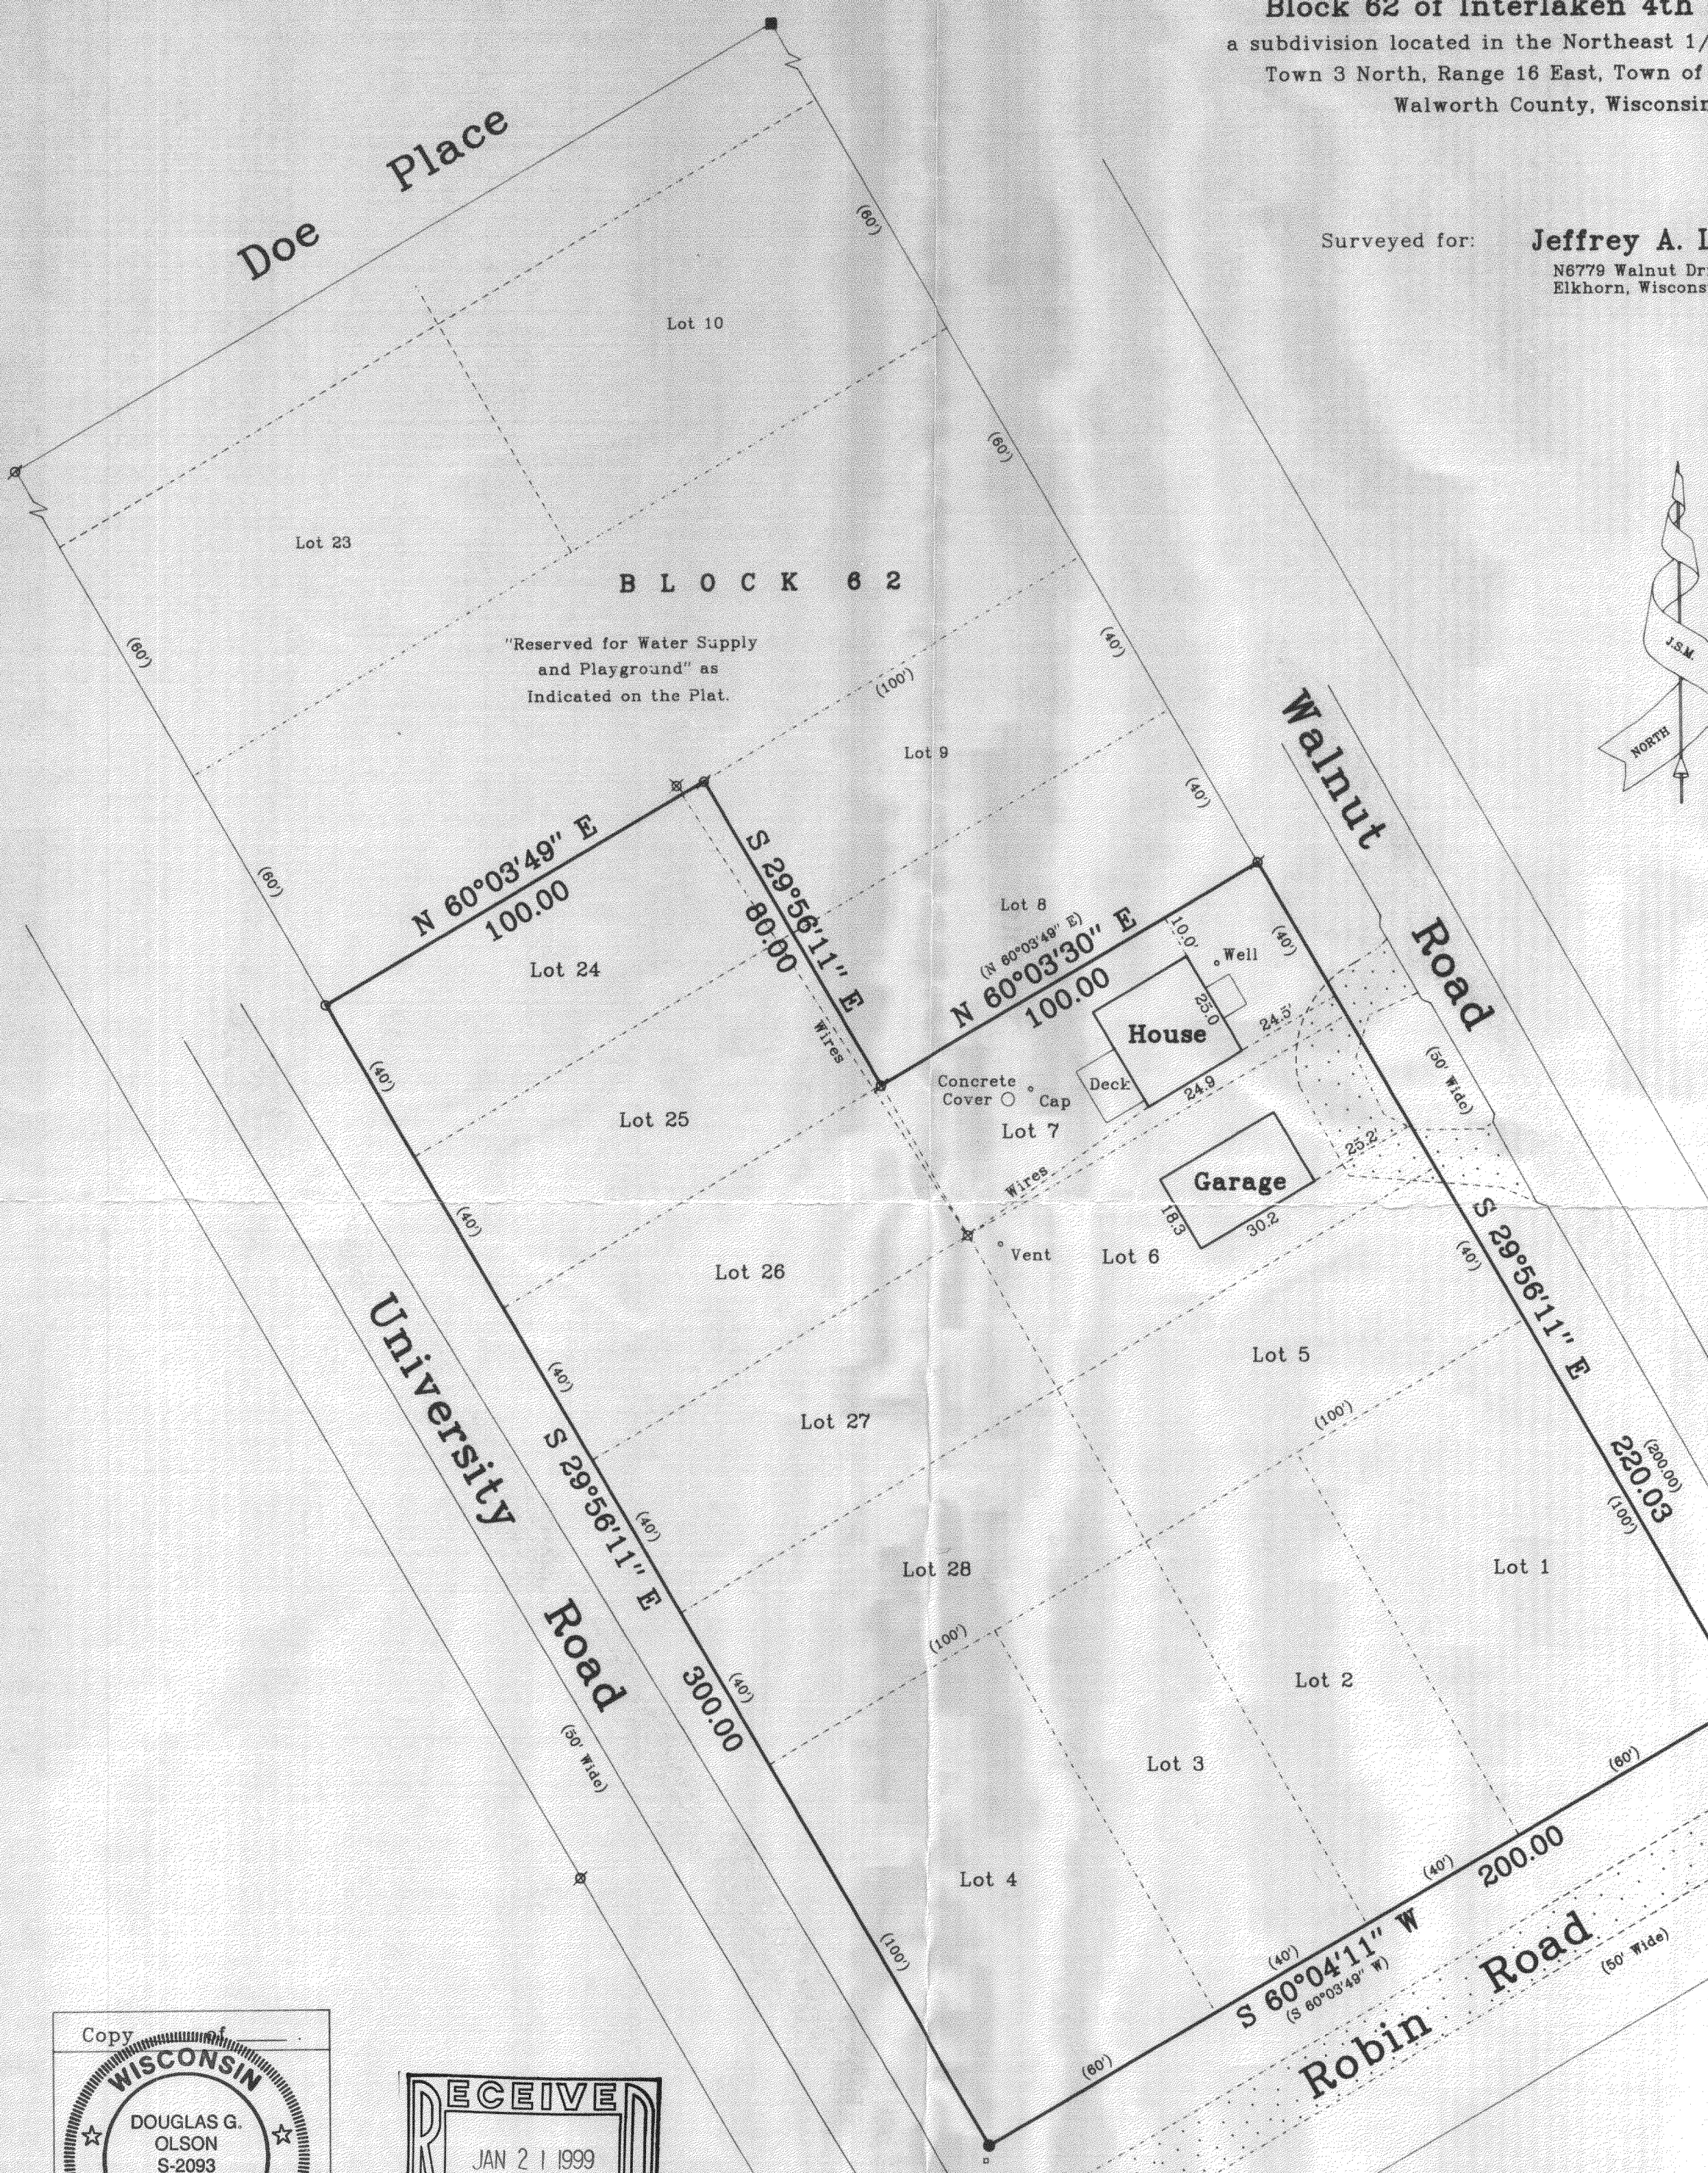

Bearings referenced to the Westerly line  
of Walnut Road, recorded as N 29°56'11" W  
on the plat of Interlaken 4th Addition.

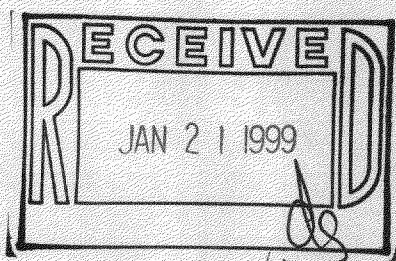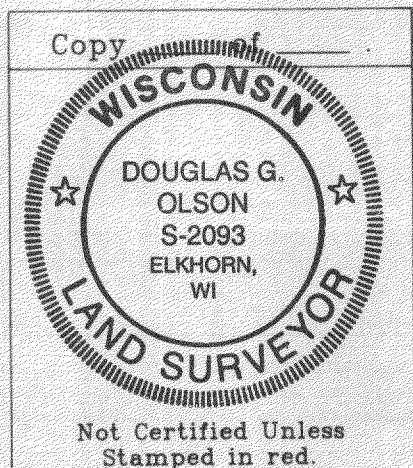

Note: This survey plat is not  
certified unless signed  
and sealed in red ink.

Note: This survey is subject to Wisconsin lien laws.  
This Plat of Survey is the notice of intent  
to file lien. Lien waiver required.

Copyright © 1998 by Jensen & Olson Land Surveying, LLC

All rights reserved. No part of this survey plat may be reproduced  
or transmitted in any form by any means - graphic, electronic, or  
mechanical, including photocopying, tracing, or information storage  
and retrieval systems - without permission in writing from Douglas G.  
Olson, Jensen & Olson Land Surveying, LLC.

I, Douglas G. Olson, Wisconsin Registered Land Surveyor, do  
hereby certify that this survey was performed by me, or under my  
direction in full compliance with the owner's / agent's instructions  
and Chapter A-E 7 of the Wisconsin Administrative Code "Minimum  
Standards for Property Surveys"; and that this map is as accurate  
representation thereof to the best of my knowledge and belief.

Date: 12-29-98

Douglas G. Olson R.L.S. 2093

Sheet 1 of 1 Sheets.

Job Reference Number  
1998.057

## Legend


- Found Concrete Monument
- Found Iron Pipe
- Set Iron 1 3/16" dia.
- Set Iron Rod 3/4" dia.
- Recorded Information
- Utility Pole
- Utility Pedestal
- Asphalt Surface
- Gravel Surface

## Jensen & Olson Land Surveying, LLC

45 South Wisconsin Street P.O. Box 322  
Elkhorn, Wisconsin. 53121  
Telephone: (414) 723-3434  
Facsimile: (414) 723-8044

Scale in Feet

1" = 30'

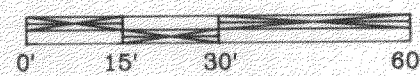

Mapping date: Aug. 29, 1998

Revisions:

1998.057

316-1095

2I-568

2I-560

2I-561

2I-562