# HOLLAND & THOMAS, L.L.C. - LAND SURVEYORS

202 West Street Johnson Creek, WI 53038 (920) 699-3305

# PLAT OF SURVEY

FOR LOTS 22, 23 AND 24, BLOCK 55, IN THE FOURTH MAP OF INTERLAKEN, BEING PART OF THE NW 1/4 OF THE SOUTHWEST QUARTER OF SECTION 11, TOWN 3 NORTH, RANGE 16 EAST, TOWN OF SUGAR CREEK, WALWORTH COUNTY, WISCONSIN.

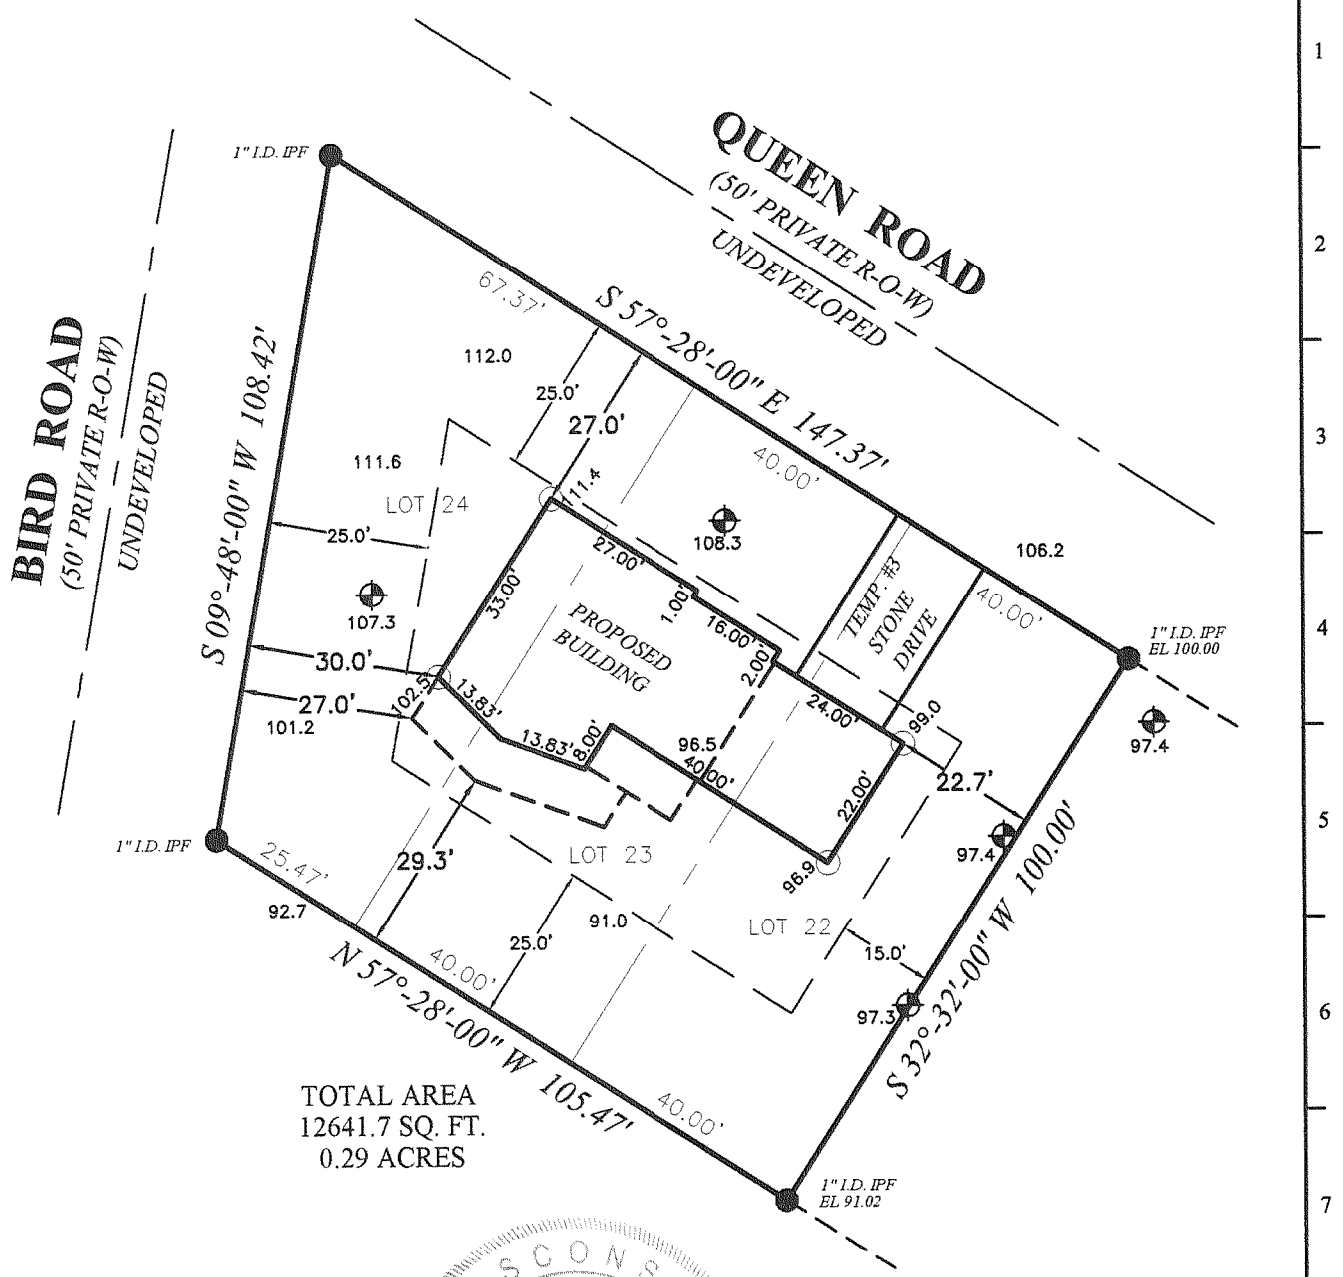


TOTAL AREA
12641.7 SQ. FT.
0.29 ACRES

IF THE SURVEYOR'S SEAL IS NOT RED, THE PLAN IS A COPY THAT SHOULD BE ASSUMED TO CONTAIN UNAUTHORIZED ALTERATIONS. THE CERTIFICATION CONTAINED ON THIS DOCUMENT DOES NOT APPLY TO COPIES UNLESS THEY TOO HAVE A RED STAMP OVER THE PHOTOCOPIED STAMP BY SAME SURVEYOR.

WISCONSIN
SCOTT D. THOMAS
S-2354
JOHNSON CREEK
WISCONSIN
9/7/05
LAND SURVEYOR

BEARINGS ARE REFERENCED TO THE SOUTH LINE OF QUEEN ROAD, PER FOURTH MAP OF INTERLAKEN, WHICH IS ASSUMED TO BEAR S 57°-28'-00" E.

30' 0 30'

State of Wisconsin } SS.
County of Jefferson }

We, Holland & Thomas, L.L.C., do hereby certify that we have made this survey and that the information as shown on the above Plat of Survey is a true and correct representation thereof.

**NOTE: EXCAVATOR AND MASON MUST USE BENCH MARKS SHOWN ABOVE TO VERIFY ELEVATIONS.**

**LEGEND:** These standard symbols may be found in the drawing.

- Lot Corner (Found) w/Desc.
- Soil Boring
- Wood Lath (Set) w/ Ribbon
- Easement Boundary
- Setback Line

OWNER: Berelc

RECEIVED
JUN - 1 2007
SMF

*C:\Holland&Thomas\2005\0508\050829.dwg;Drawn By:SDT;Checked By:SDT;09-07-05.*

GI-497

316-1910