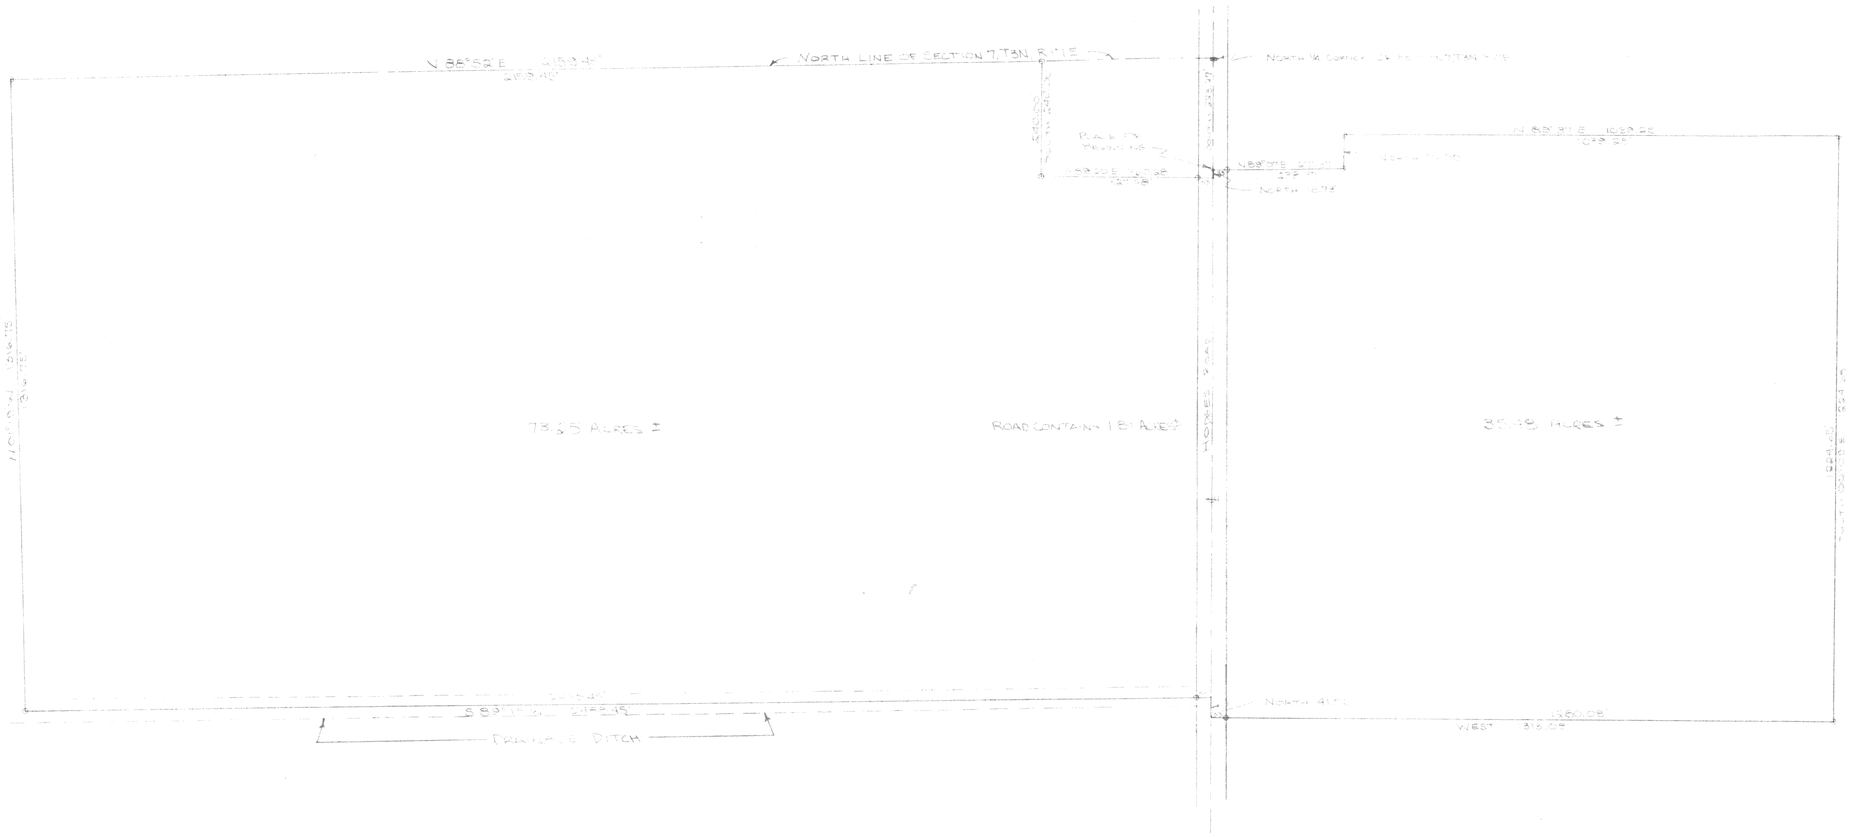

o - INDICATES IRON PIPE

DESCRIPTION:

Commencing at the North 1 corner [illegible] County, Wisconsin; thence South along [illegible] 223.27 feet to the Place of Beginning [illegible] scribed to-wit; thence N 89°53' [illegible] South, 71.00 feet; thence N88°57' E, 1039.25 feet; [illegible] 1334.[illegible] feet; thence West, 1313.08 feet to the [illegible] 11 Series Road; thence North along said center line [illegible] thence N 88°1' [illegible] along the center line of a drainage [illegible] 15 feet; thence N 01°10' W, 1316.75 feet to an iron [illegible] east line of said Section 7; thence N 89°53' E along [illegible] said Section 7, 2159.45 feet; thence South 240.00 feet; [illegible] 89°1' W, 1[illegible].2 feet to the center line of said Indian [illegible] north line of said center line 16.73 feet to the Place of Beginning [illegible] 110.36 acres of land more or less.

CERTIFICATE:

I, James F. Biagi, surveyor, do hereby [illegible] I have surveyed the hereon described.

Date: June 15, 1971

James F. Biagi
R.L.S. 372

REVISIONS					
NO.	DATE	BY			
1					
2					
3			DRAWN BY GPW	SCALE 1"=150'	MATERIAL
4			CHK'D	DATE June 15, 1971	DRAWING NO.
5			TRACED	APP'D	319-18