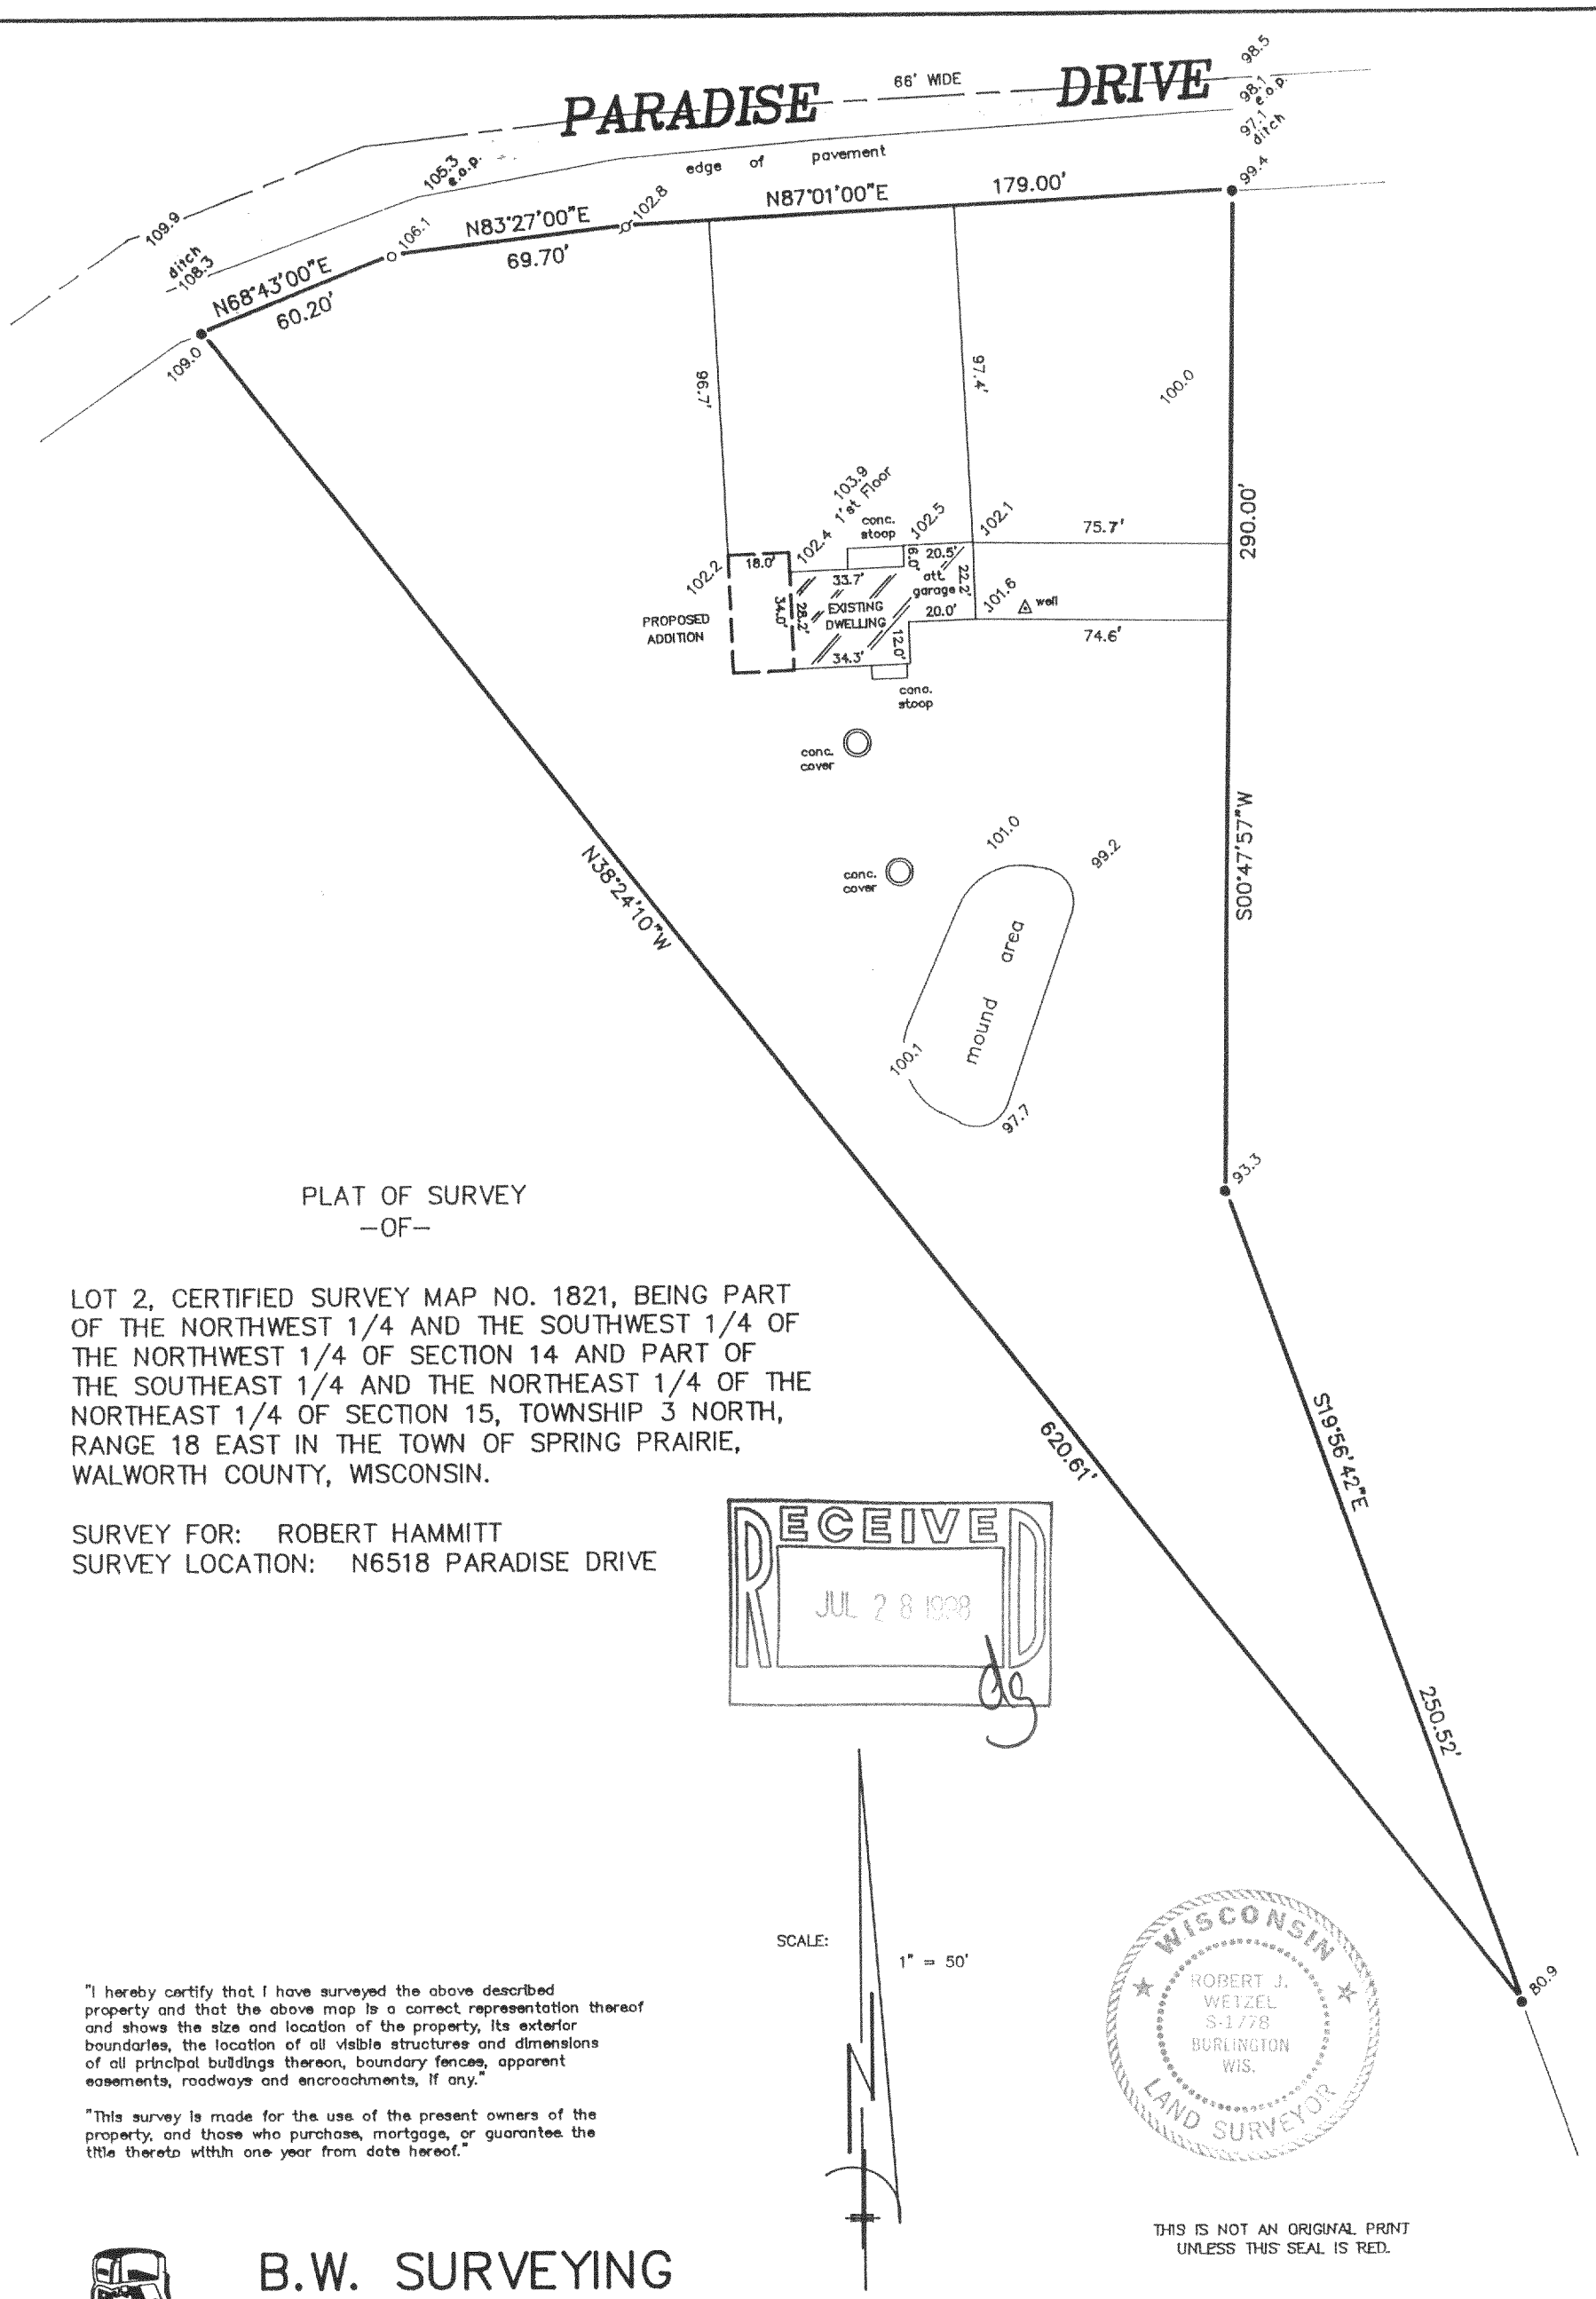

PLAT OF SURVEY
-OF-

LOT 2, CERTIFIED SURVEY MAP NO. 1821, BEING PART OF THE NORTHWEST 1/4 AND THE SOUTHWEST 1/4 OF THE NORTHWEST 1/4 OF SECTION 14 AND PART OF THE SOUTHEAST 1/4 AND THE NORTHEAST 1/4 OF THE NORTHEAST 1/4 OF SECTION 15, TOWNSHIP 3 NORTH, RANGE 18 EAST IN THE TOWN OF SPRING PRAIRIE, WALWORTH COUNTY, WISCONSIN.

SURVEY FOR: ROBERT HAMMITT
SURVEY LOCATION: N6518 PARADISE DRIVE

RECEIVED
JUL 28 1998
dg

SCALE: 1" = 50'

"I hereby certify that I have surveyed the above described property and that the above map is a correct representation thereof and shows the size and location of the property, its exterior boundaries, the location of all visible structures and dimensions of all principal buildings thereon, boundary fences, apparent easements, roadways and encroachments, if any."

"This survey is made for the use of the present owners of the property, and those who purchase, mortgage, or guarantee the title thereto within one year from date hereof."

WISCONSIN
ROBERT J. WETZEL
S-1778
BURLINGTON WIS.
LAND SURVEYOR

THIS IS NOT AN ORIGINAL PRINT UNLESS THIS SEAL IS RED.

B.W. SURVEYING
LAND SURVEYS
MAPPING AND PLANNING
412 N. PINE STREET
BURLINGTON, WI 53105
(414)-767-0225

● FOUND IRON ROD
⌀ FOUND IRON PIPE
○ SET IRON PIPE
100.0 EXISTING ELEVATION

Robert J. Wetzel
ROBERT J. WETZEL S-1778

MARCH 3, 1998
DATE

3347
JOB NUMBER

OA-1821-2
318-625