Mastercraft Builders
Heine #25191

PLAT OF SURVEY

LOCATION: Bluff Road, LaGrange, Wisconsin

LEGAL DESCRIPTION:
Lot 1 in **CERTIFIED SURVEY MAP NO. 1239**, being a re-subdivision of Lot 2, Certified Survey Map No. 1134, part of the Northeast 1/4 of Section 1, Township 4 North, Range 16 East, in the Town of LaGrange, Walworth County, Wisconsin.

December 14, 2005
Revised and Restaked January 6, 2006

Survey No. 99184

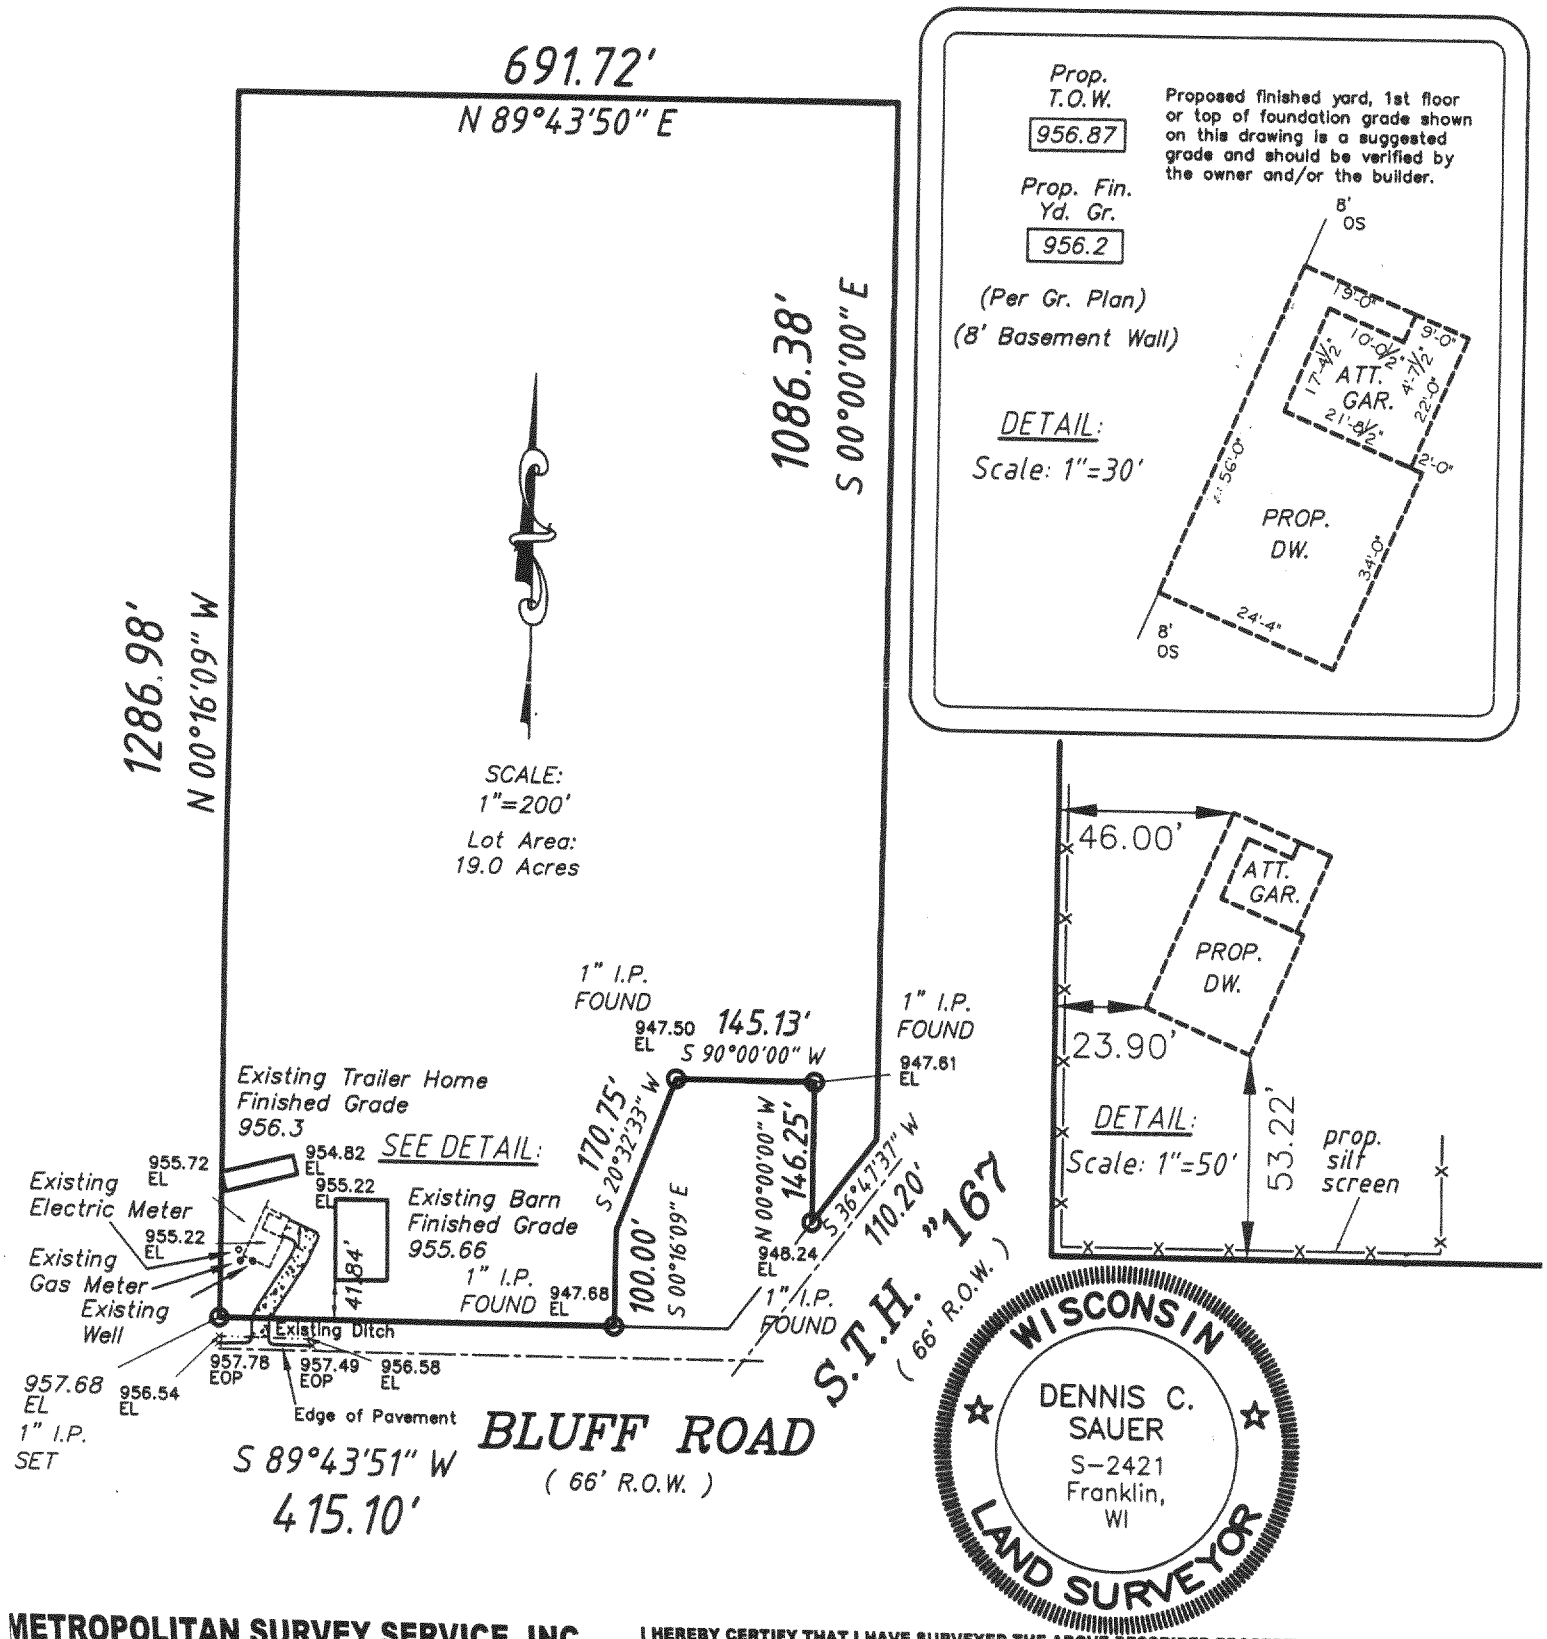

METROPOLITAN SURVEY SERVICE, INC.
REGISTERED LAND SURVEYORS AND CIVIL ENGINEERS
5200 W. LOOMIS ROAD GREENDALE, WI 53129
PH. (414) 529-5380 FAX (414) 529-9787
email address survey@bizwi.rr.com

I HEREBY CERTIFY THAT I HAVE SURVEYED THE ABOVE DESCRIBED PROPERTY AND THAT THE ABOVE MAP IS A TRUE REPRESENTATION THEREOF AND SHOWS THE SIZE AND LOCATION OF THE PROPERTY. ITS EXTERIOR BOUNDARIES, THE LOCATION OF ALL VISIBLE STRUCTURES AND DIMENSIONS OF ALL PRINCIPAL BUILDINGS THEREON, BOUNDARY FENCES, APPARENT EASEMENTS AND ROADWAYS AND VISIBLE ENCROACHMENT, IF ANY.

THIS SURVEY IS MADE FOR THE EXCLUSIVE USE OF THE PRESENT OWNERS OF THE PROPERTY, AND ALSO THOSE WHO PURCHASE, MORTGAGE, OR GUARANTEE THE TITLE THERETO WITHIN ONE (1) YEAR FROM THE DATE HEREOF.

SIGNED _____
Dennis C. Sauer
Registered Land Surveyor S-2421

RECEIVED
FEB - 2 2006

HA1239-1

416-2170