RECEIVED
AUG 13 1987

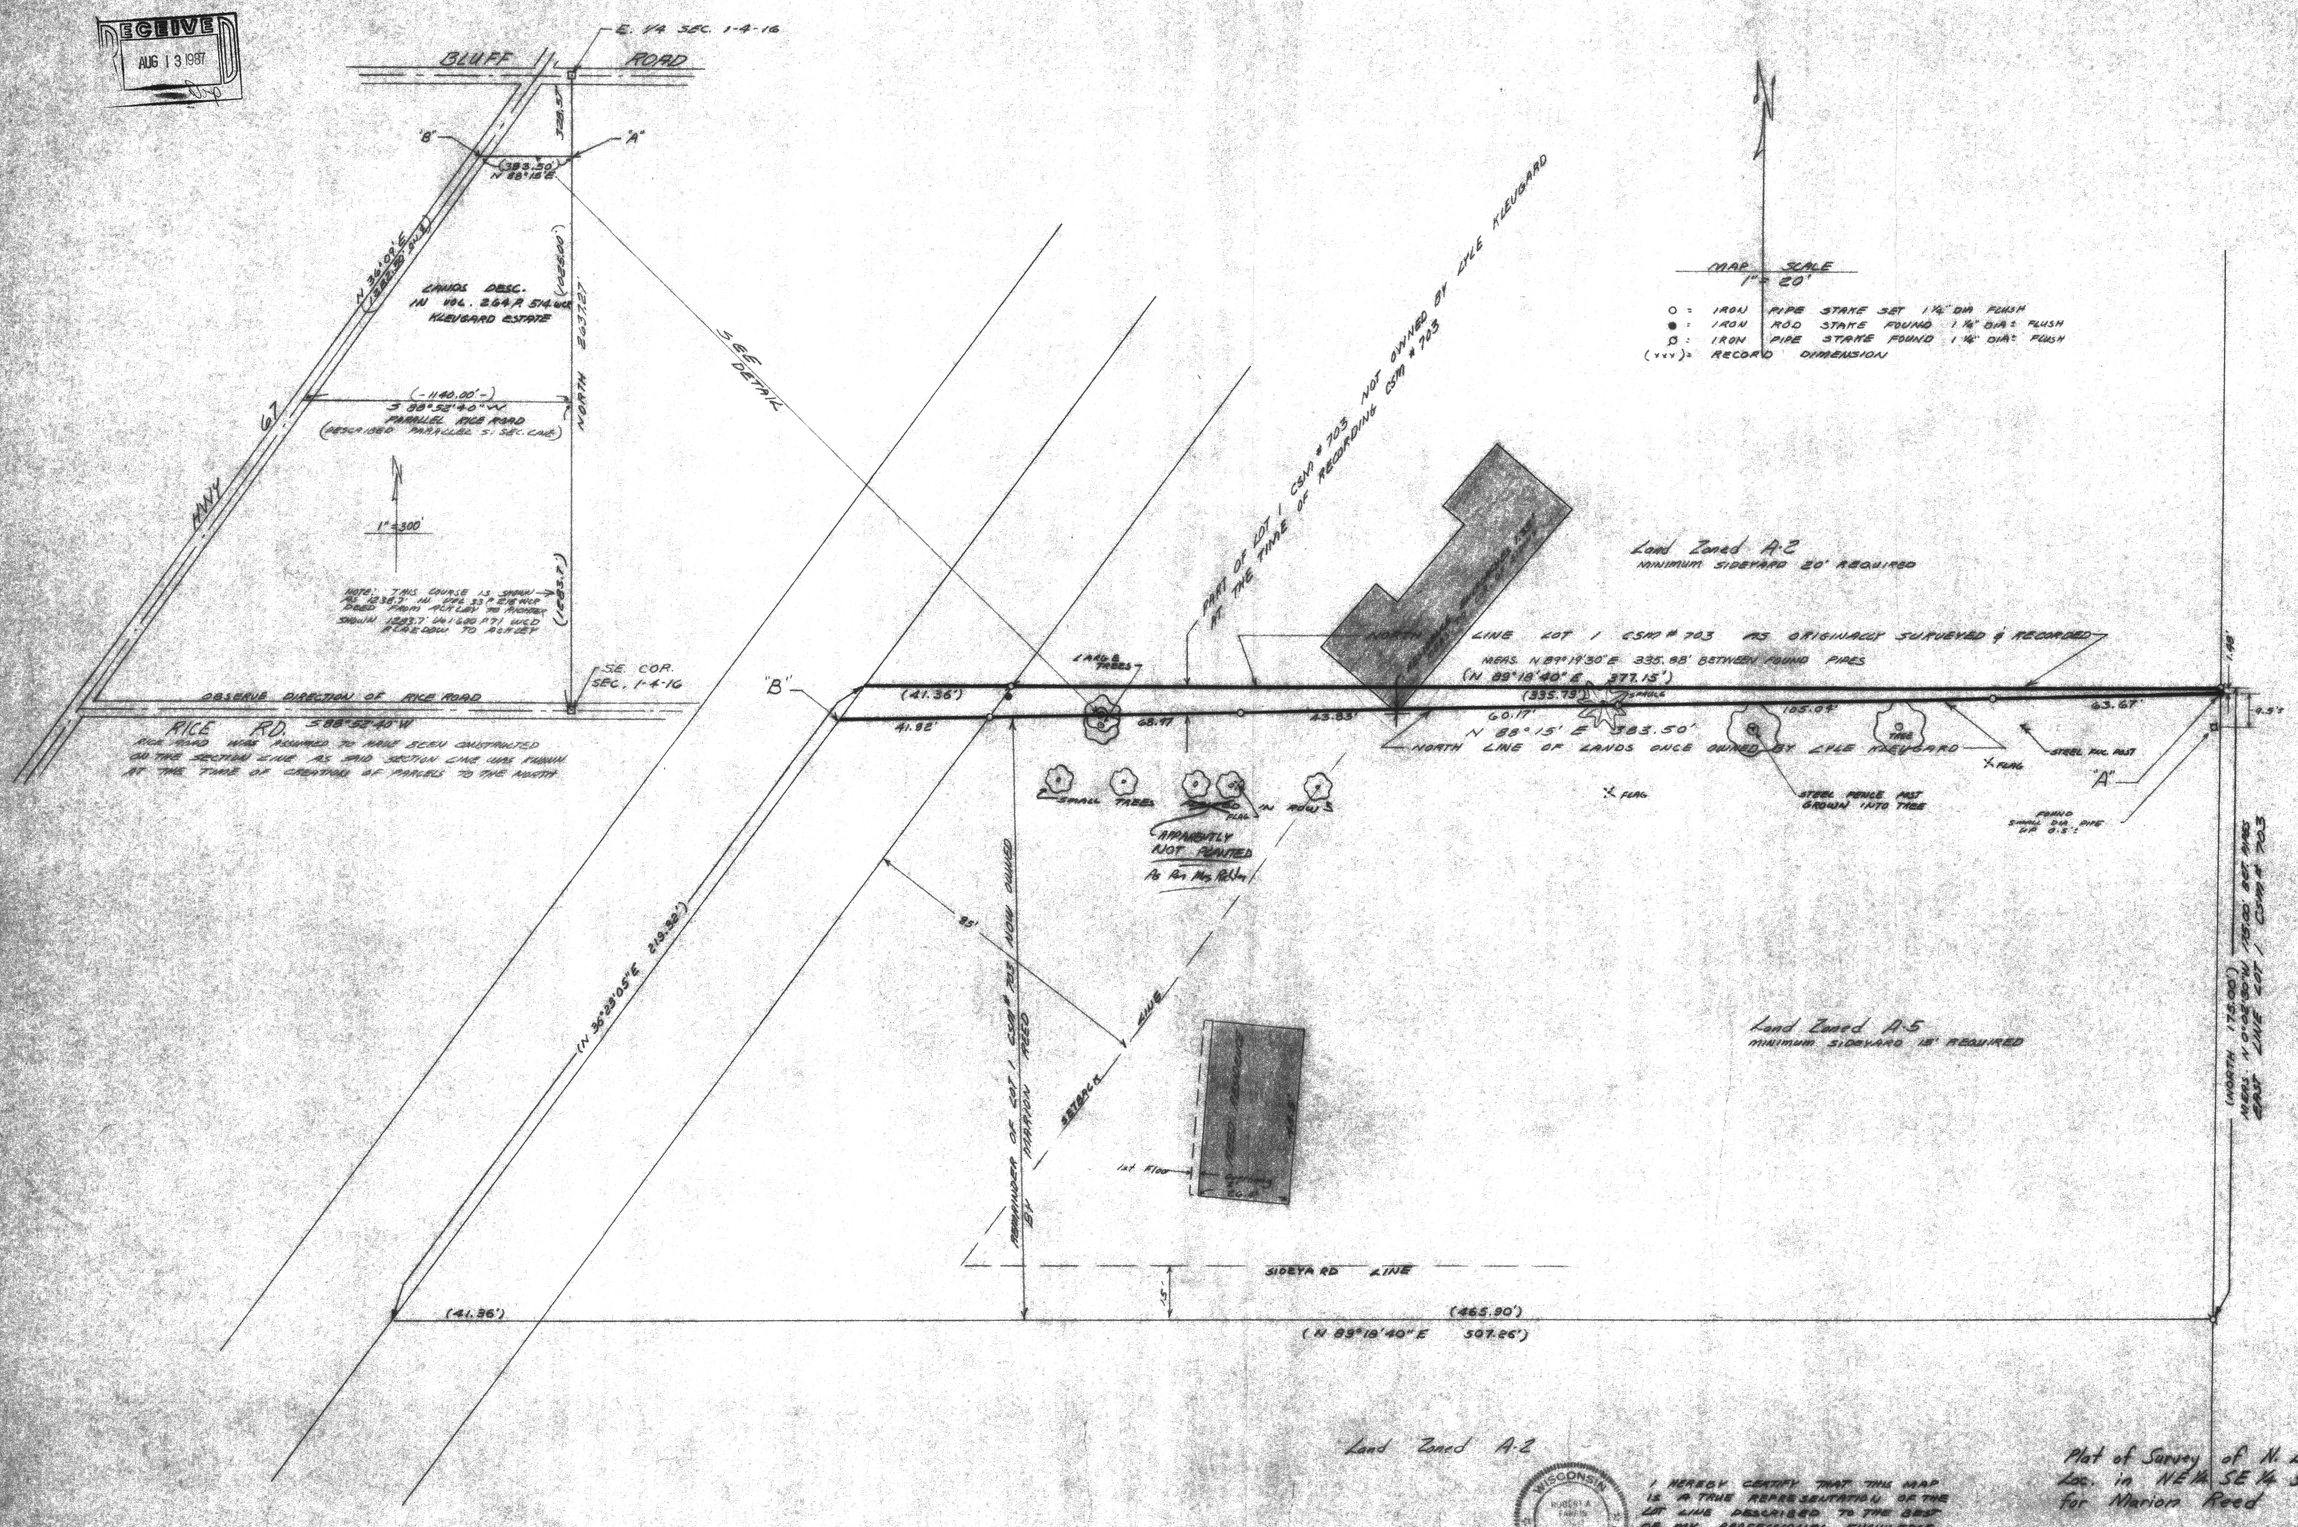

WISCONSIN REGISTERED LAND SURVEYOR

I HEREBY CERTIFY THAT THIS MAP IS A TRUE REPRESENTATION OF THE LOT LINE DESIGNED TO THE BEST OF MY PROFESSIONAL KNOWLEDGE AND BELIEF.

5 July 1983

Plat of Survey of N. Line Lot 1 CSM 703
Loc. in NE¼ SE¼ Sec. 1, T. 4 N., R. 16 E
for Marion Reed

5 July 1983

Proj. 2068