WALWORTH COUNTY
SURVEYING & MAPPING
P. O. BOX 1115
LAKE GENEVA, WISCONSIN 53147
414-248-0505

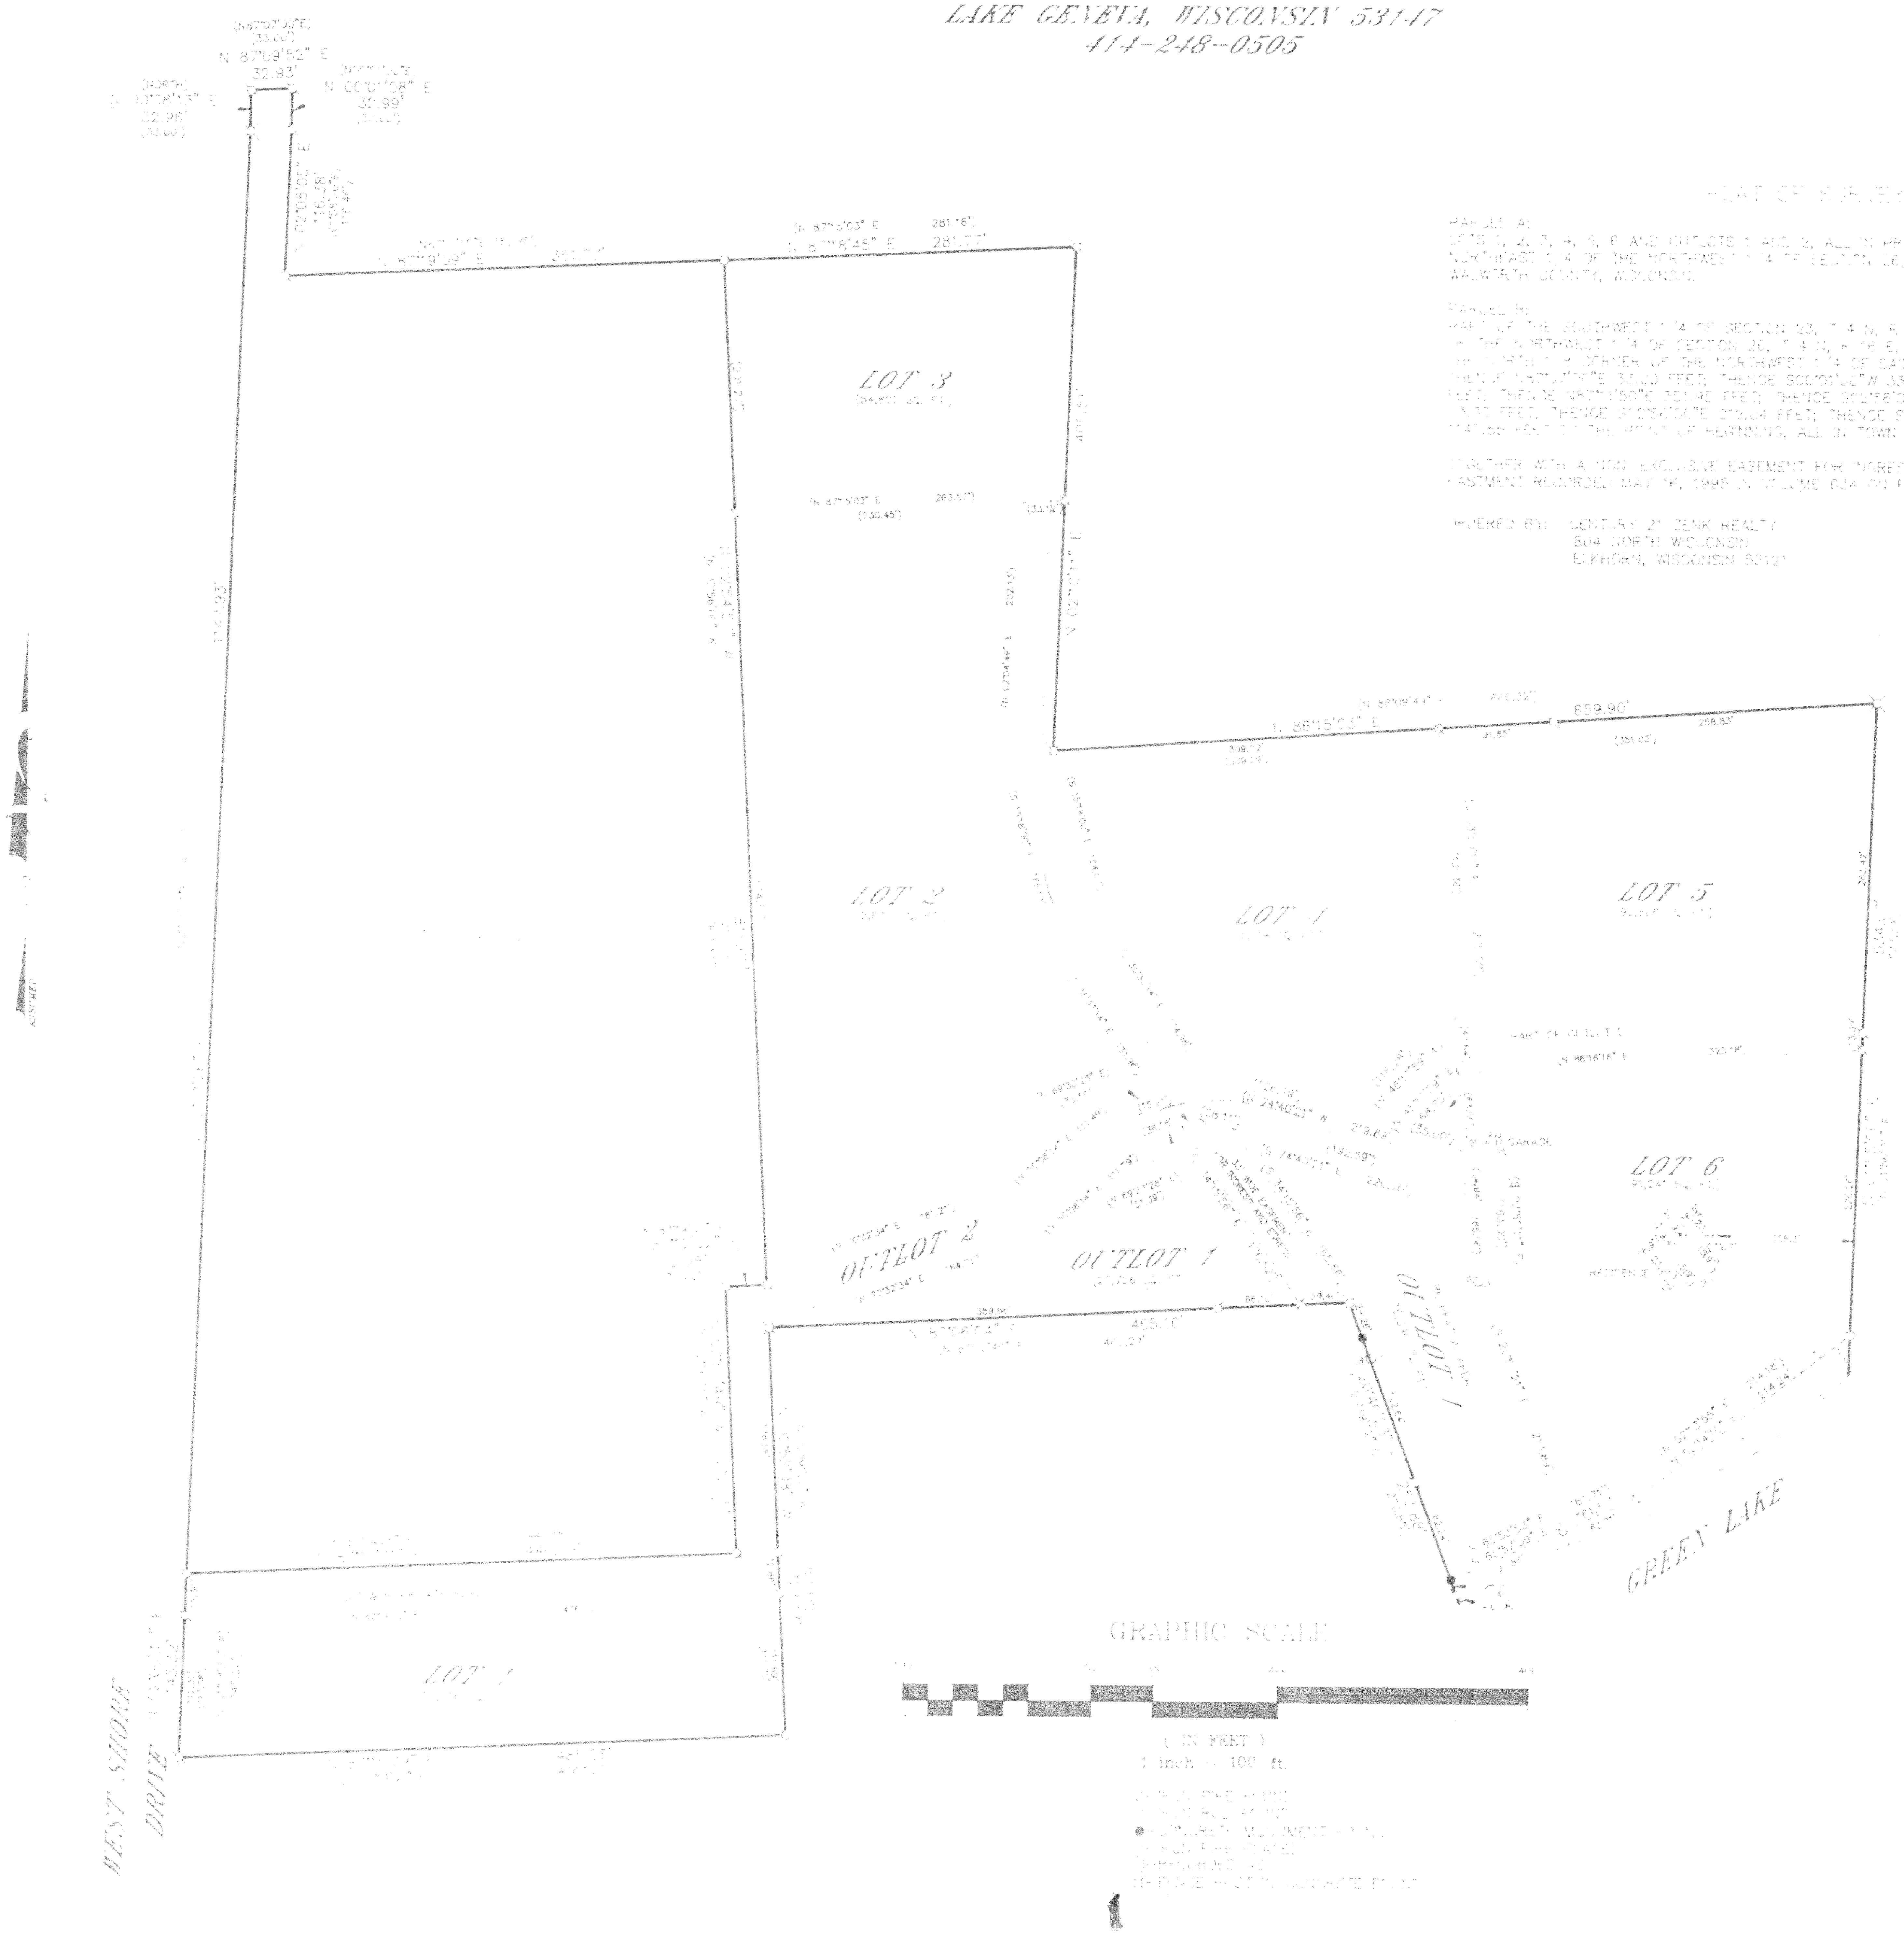

PLAT OF SURVEY OF

PARCEL A:
LOTS 1, 2, 3, 4, 5, 6 AND OUTLOTS 1 AND 2, ALL IN PROBST SUBDIVISION LOCATED IN THE NORTHEAST 1/4 OF THE NORTHWEST 1/4 OF SECTION 26, T 4 N, R 16 E, TOWN OF LAGRANGE, WALWORTH COUNTY, WISCONSIN.

PARCEL B:
PART OF THE SOUTHWEST 1/4 OF SECTION 23, T 4 N, R 16 E, AND PART OF THE NORTHEAST 1/4 OF THE NORTHWEST 1/4 OF SECTION 26, T 4 N, R 16 E, DESCRIBED AS FOLLOWS: BEGINNING AT THE NORTH [illegible] CORNER OF THE NORTHWEST 1/4 OF SAID SECTION 26, THENCE NORTH 33 FEET; THENCE [illegible]"E 33.00 FEET; THENCE S00°01'00"W 33.00 FEET; THENCE S01°58'30"W 116.46 FEET; THENCE N87°[illegible]'00"E 251.98 FEET; THENCE S01°58'00"E 815.82 FEET; THENCE [illegible]°14'05"W [illegible] FEET; THENCE [illegible]°58'00"E 272.04 FEET; THENCE S87°14'05"W 440.18 FEET; THENCE N01°58'30"E [illegible] FEET TO THE POINT OF BEGINNING, ALL IN TOWN OF LAGRANGE, WALWORTH COUNTY, WISCONSIN.

TOGETHER WITH A NON EXCLUSIVE EASEMENT FOR INGRESS AND EGRESS AS SET FORTH IN AN EASEMENT RECORDED MAY [illegible], 1995 IN VOLUME 634 ON PAGE [illegible], AS DOCUMENT NO. [illegible]

ORDERED BY: CENTURY 21 ZENK REALTY
504 NORTH WISCONSIN
ELKHORN, WISCONSIN 53121

RECEIVED
MAR 29 2001

I HEREBY CERTIFY THAT I HAVE SURVEYED THE ABOVE DESCRIBED PROPERTY AND THAT THE ABOVE MAP IS A TRUE REPRESENTATION THEREOF AND SHOWS THE SIZE AND LOCATION OF THE PROPERTY, ITS EXTERIOR BOUNDARIES, THE LOCATION OF ALL VISIBLE STRUCTURES AND DIMENSIONS OF ALL PRINCIPAL BUILDINGS THEREON, BOUNDARY FENCES, APPARENT EASEMENTS, ROADWAYS AND VISIBLE ENCROACHMENTS, IF ANY, TO THE BEST OF MY KNOWLEDGE AND BELIEF.

THIS SURVEY IS MADE FOR THE USE OF THE PRESENT OWNERS OF THE PROPERTY AND ALSO THOSE WHO PURCHASE, MORTGAGE OR GUARANTEE THE TITLE THERETO WITHIN ONE (1) YEAR FROM DATE HEREOF.

[signature]
ROBERT M. BAEHRENWALD
WISCONSIN REGISTERED LAND SURVEYOR, S-[illegible]

DATE [illegible] JOB NO. 5691

NOTE: THIS IS NOT A CERTIFIED COPY UNLESS SEALED.

416-1676

HPW-1
HPW-2
HPW-3
HPW-4
HPW-5
HPW-6