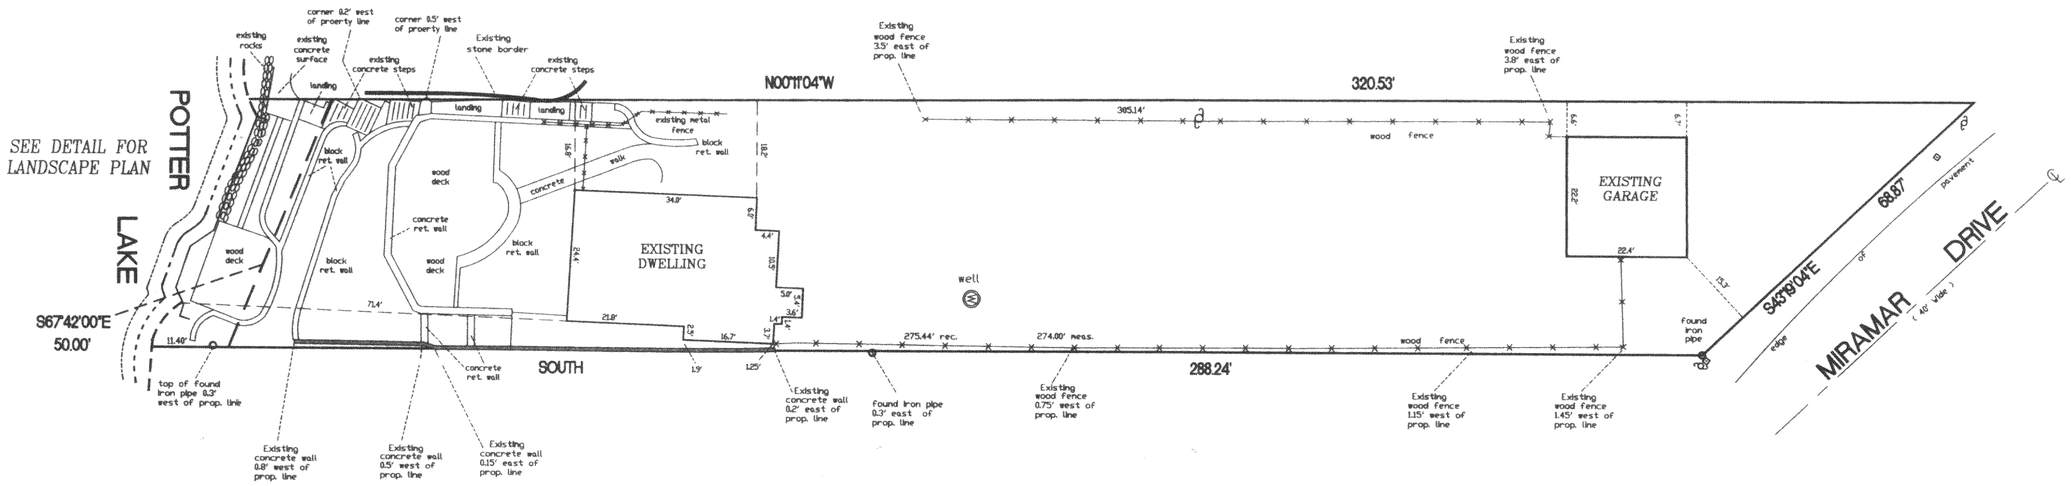

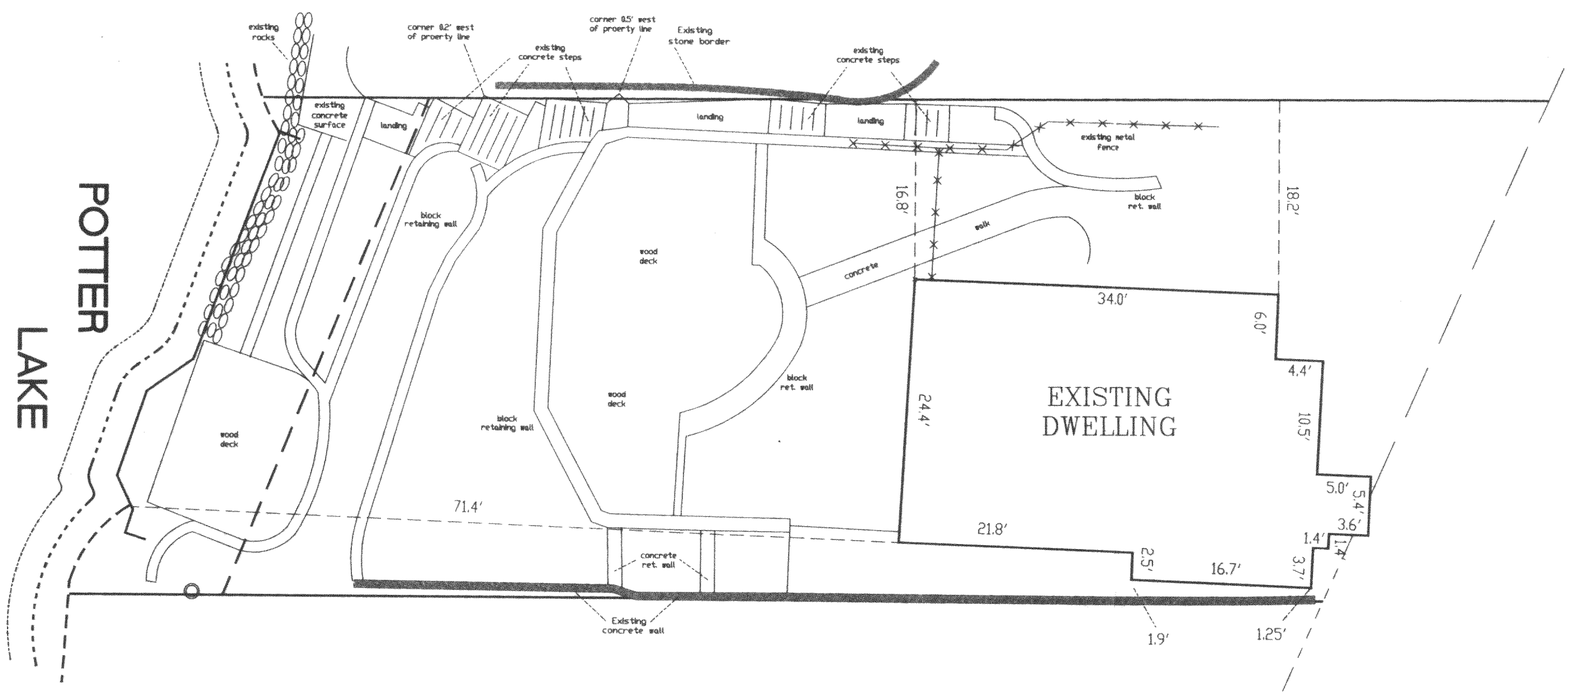

LANDSCAPE DETAIL
DETAIL : 1" = 10'

PLAT OF SURVEY

LOT 20, BLOCK 1, MIRAMAR SUBDIVISION, being a part of the East ½ of Section 10 and the West ½ of Section 11, Town 4 North, Range 18 East, in the Town of East Troy, Walworth County, Wisconsin.

Address: W985 Miramar Road

Area of Property = 14,207 Sq. Ft.

▪ – Denotes Existing Utility Box

– Denotes Existing Power Pole

GRAPHIC SCALE

20 0 10 20 40 80

(IN FEET)
1 inch = 20 ft.

RECEIVED
JUL 1 2005

SURVEYING ASSOCIATES, INC.
MEMBER WISCONSIN SOCIETY OF LAND SURVEYORS AND AMERICAN CONGRESS OF SURVEYING AND MAPPING
2554 North 100th Street, Wauwatosa, WI.
Tel. (414) 257-2212 Fax (414) 257-2443

WISCONSIN REGISTERED JAMES T. YOSA S-2443 LAND SURVEYOR

NOTE: THIS IS NOT AN ORIGINAL SURVEY UNLESS THE SEAL IS RED.

Scale: 1" = 20'	Date: 12-10-04	Revised:	
Project Number 30624 Bsk 452	Field Work: JTY GB	Drafted By: BJK	
Project Completed For: RANDY POHL			

418-1852

PMR 000418