LOT 5 ISLAND CLUB

LAKE BEULAH

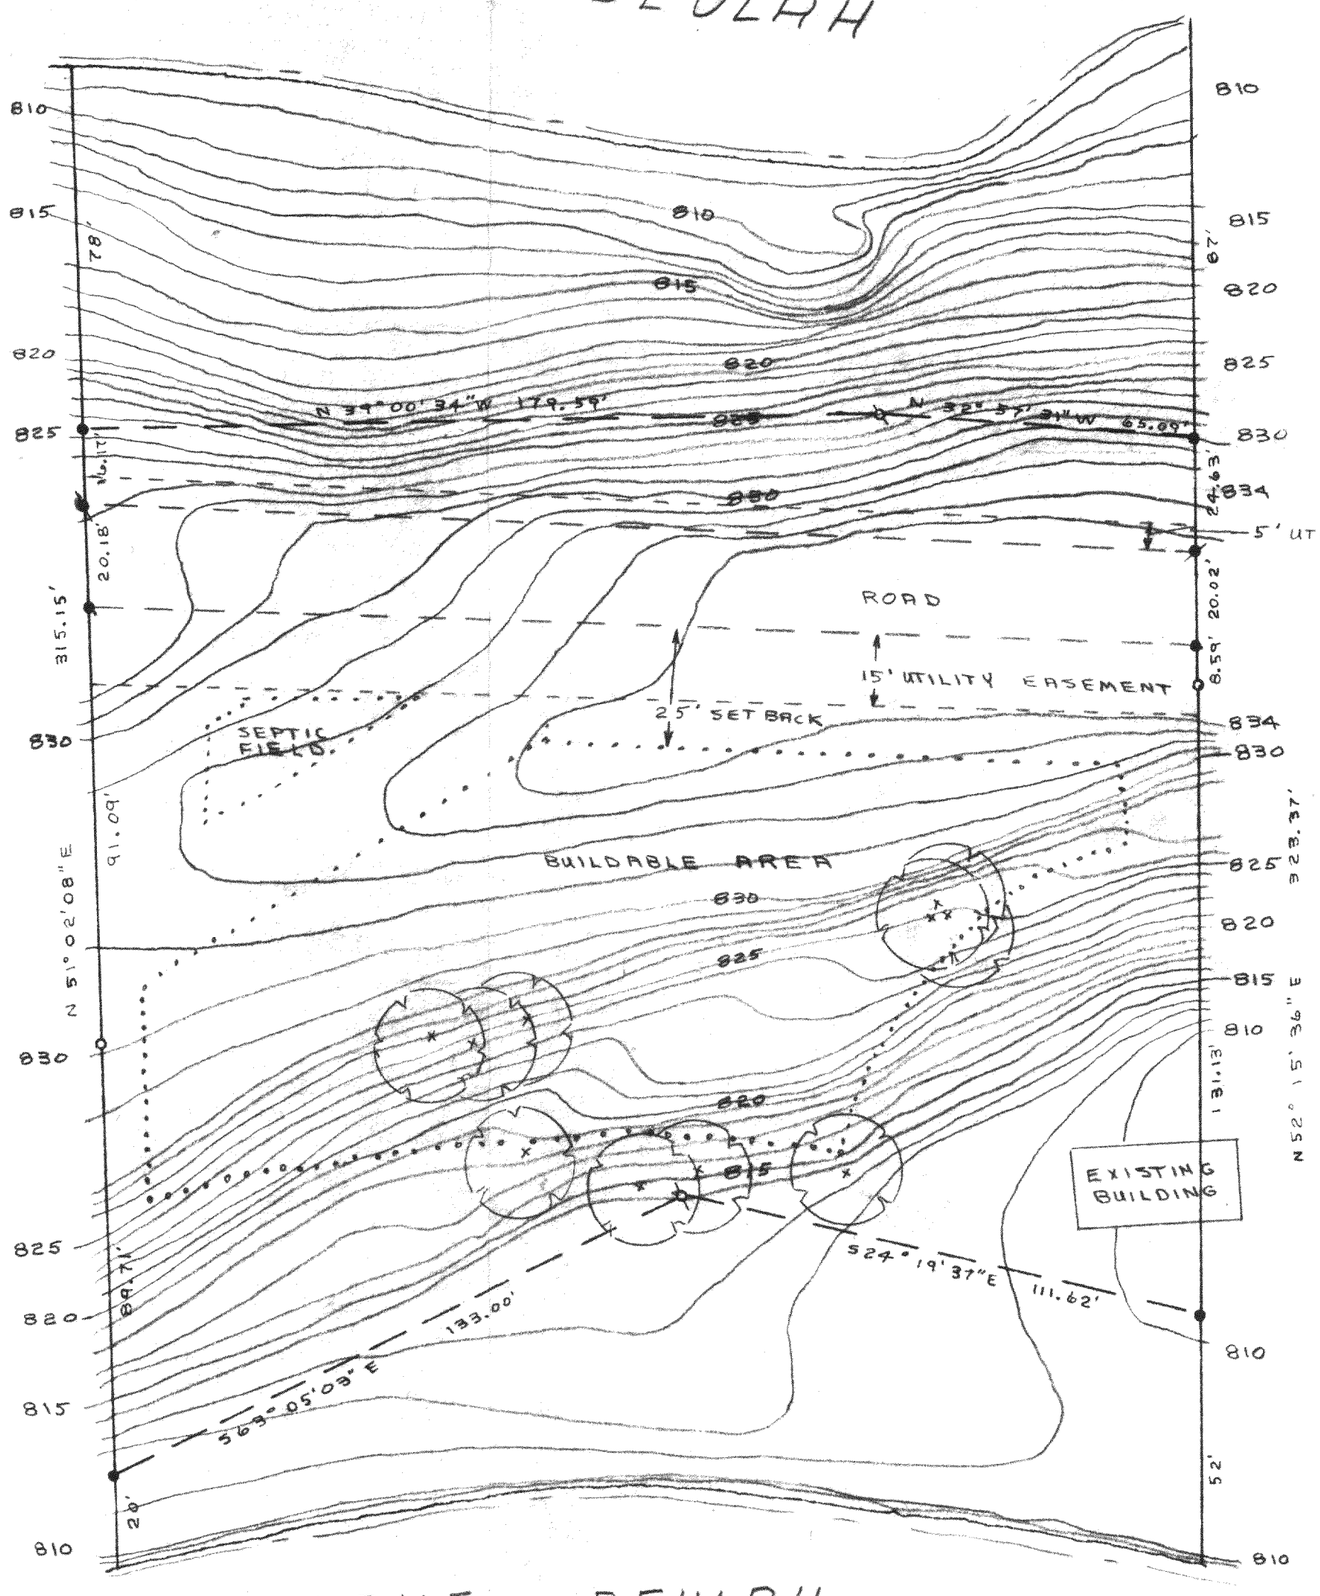

LAKE BEULAH

- ● IRON ROD FOUND 3/4" DI.
- ⌀ IRON ROD SET 3/4" DI x 24"
- ⌀ IRON BAR FOUND 1 1/2" DI.
- o IRON PIPE FOUND 1 1/2" DI.

x TREES

BOUNDARY OF SEPTIC & BUILDING AREA

AREA 1.573 ACRES

I THOMAS P.A. JENSEN HEREBY CERTIFY THAT I HAVE SURVEYED THE ABOVE DESCRIBED PROPERTY AND THAT THE PLAT SHOW HEREON IS AN ACCURATE SURVEY AND A TRUE REPRESENTATION THEREOF AND CORRECTLY SHOWS THE EXTERIOR BOUNDARY LINES AND ALL DIVISIONS OF SAID PROPERTY

Thomas P.A. Jensen

THOMAS P.A. JENSEN
WISCONSIN REGISTERED LAND SURVEYOR
NO. S-1084

OWNER: JEFF LABONTE

WISCONSIN
THOMAS P. A. JENSEN
S-1084
ELKHORN, WIS.
LAND SURVEYOR

PLAT OF SURVEY
OF

LOT 5 ISLAND CLUB, SUBDIVISION LOCATED IN THE NW 1/4 OF THE SW 1/4 AND THE NE 1/4 OF THE SW 1/4 AND THE SE 1/4 OF THE SW 1/4 AND THE SW 1/4 OF THE SW 1/4 OF SECTION 4, T4N, R18E, TOWN OF EAST TROY, WALWORTH COUNTY, WISCONSIN

Thomas P.A. Jensen
SURVEYOR

SCALE 1" = 30'

DATE APRIL 6, 1976

P1-5

NO. 175H 300 9-68

Lot 5 Island Club (Topo Map)

418-281