PLAT OF SURVEY

THE SOUTHWEST 1/4 OF THE SOUTHWEST 1/4 OF SECTION 34, TOWI 4 NORTH, RANGE 18 EAST, TOWN OF EAST TROY, WALWORTH COUNTY, WISONSIN

SCALE N 1" = 80'

LEGEND

- FOUND IRON PIPE
- SET IRON ROD
- FENCE
- FOUND BRASS CAPPED MONUMENT
- POWER POLE

BEARINGS ARE REFERENCED TO THE WEST LINE OF THE SOUTHWEST 1/4 OF SEC. 34-4-18 ASSUMED BEARING - NORTH

STATE OF WISCONSIN)
RACINE COUNTY)

I hereby certify that I have surveyed the above described property and the above map is a true representation thereof and shows the size and location of the property, its exterior boundaries, the location of all visible structures and dimensions of all principal buildings thereon, boundary fences, apparent easements, roadway and visible encroachments, if any.

This survey is made for the present owners of the property, and also those who purchase, mortgage, or guarantee, the title thereto within (1) year from date hereof.

Dated at WATERFORD this 29TH day of APRIL 1996

Respectfully

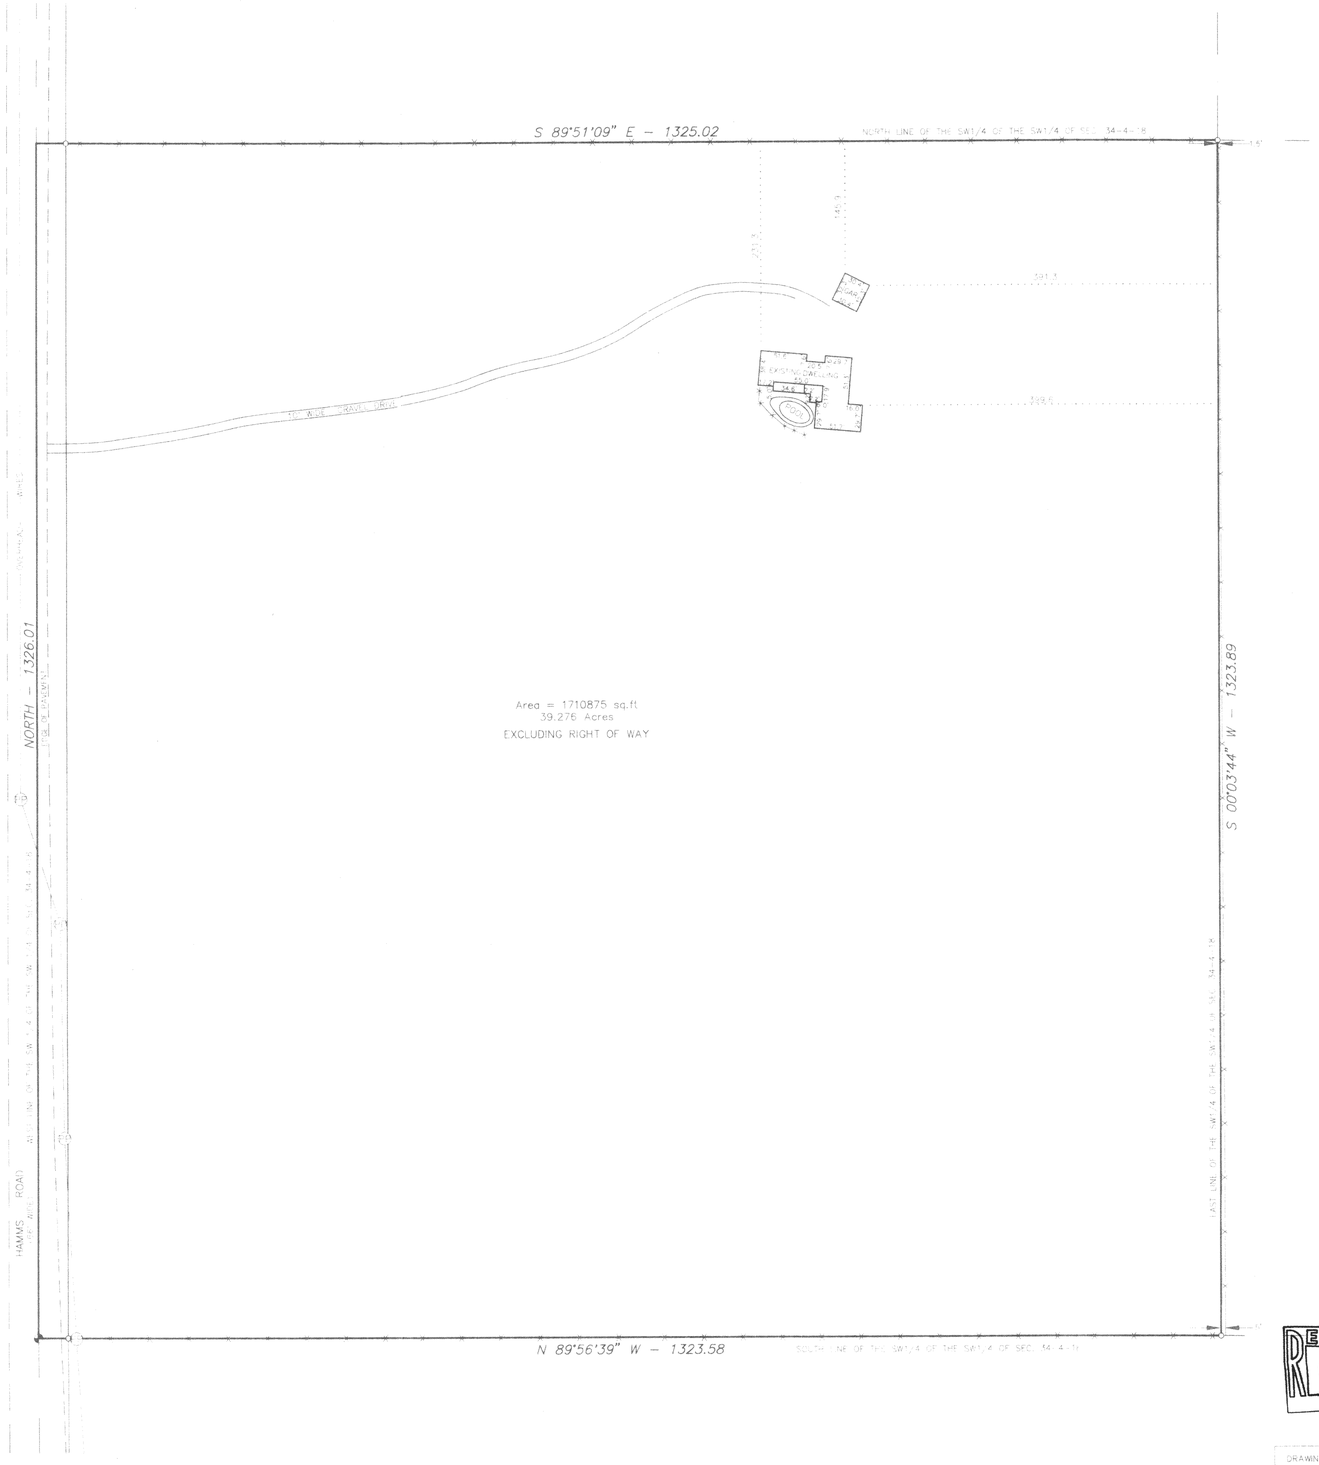

PET-34-6
418-1103

PROJECT
LOT-SURVEY

PROJECT NO.
962415

DATE
APRIL 29, 1996

REVISIONS

ENGINEER / SURVEYOR
GARY B. FOAT
NIENOW ENGINEERING ASSOC. INC
(414) 534-9190 / FAX# 534-9192

PREPARED FOR
THOMAS SHERBROOK
N 7370 HAMMS ROAD
BURLINGTON, WI 53105
414/642-9052

DRAWN BY
RJM

CHECKED BY
GBF

SCALE
1" = 80'

SHEET TITLE

SHEET NO.
1 OF 1

Nienow
ENGINEERING
ASSOCIATES, INC.

E. MAIN STREET
RFORD, WI 53185
E (414) 534-9190
FAX (414) 534-9192

RECEIVED MAY 28 1996

DRAWING FILE: 962415S1.DWG
DATE ORIGINATED: 4/4/96
DRAWN BY: RJM
FIELD WORK BY: GBF/SJN

PROJECT NO. 962415