Plat of Survey

of

Lot 1 of Certified Survey Map No. 2294,
recorded in Vol. 11 of Certified Survey Maps of Walworth County on Page 137 and located in the Southeast 1/4 of Section 33, Town 4 North, Range 18 East, Town of East Troy, Walworth County, Wisconsin.

Surveyed for: **Paulette Field**
5909 Wild Ash Lane
Crystal Lake, Illinois. 60012

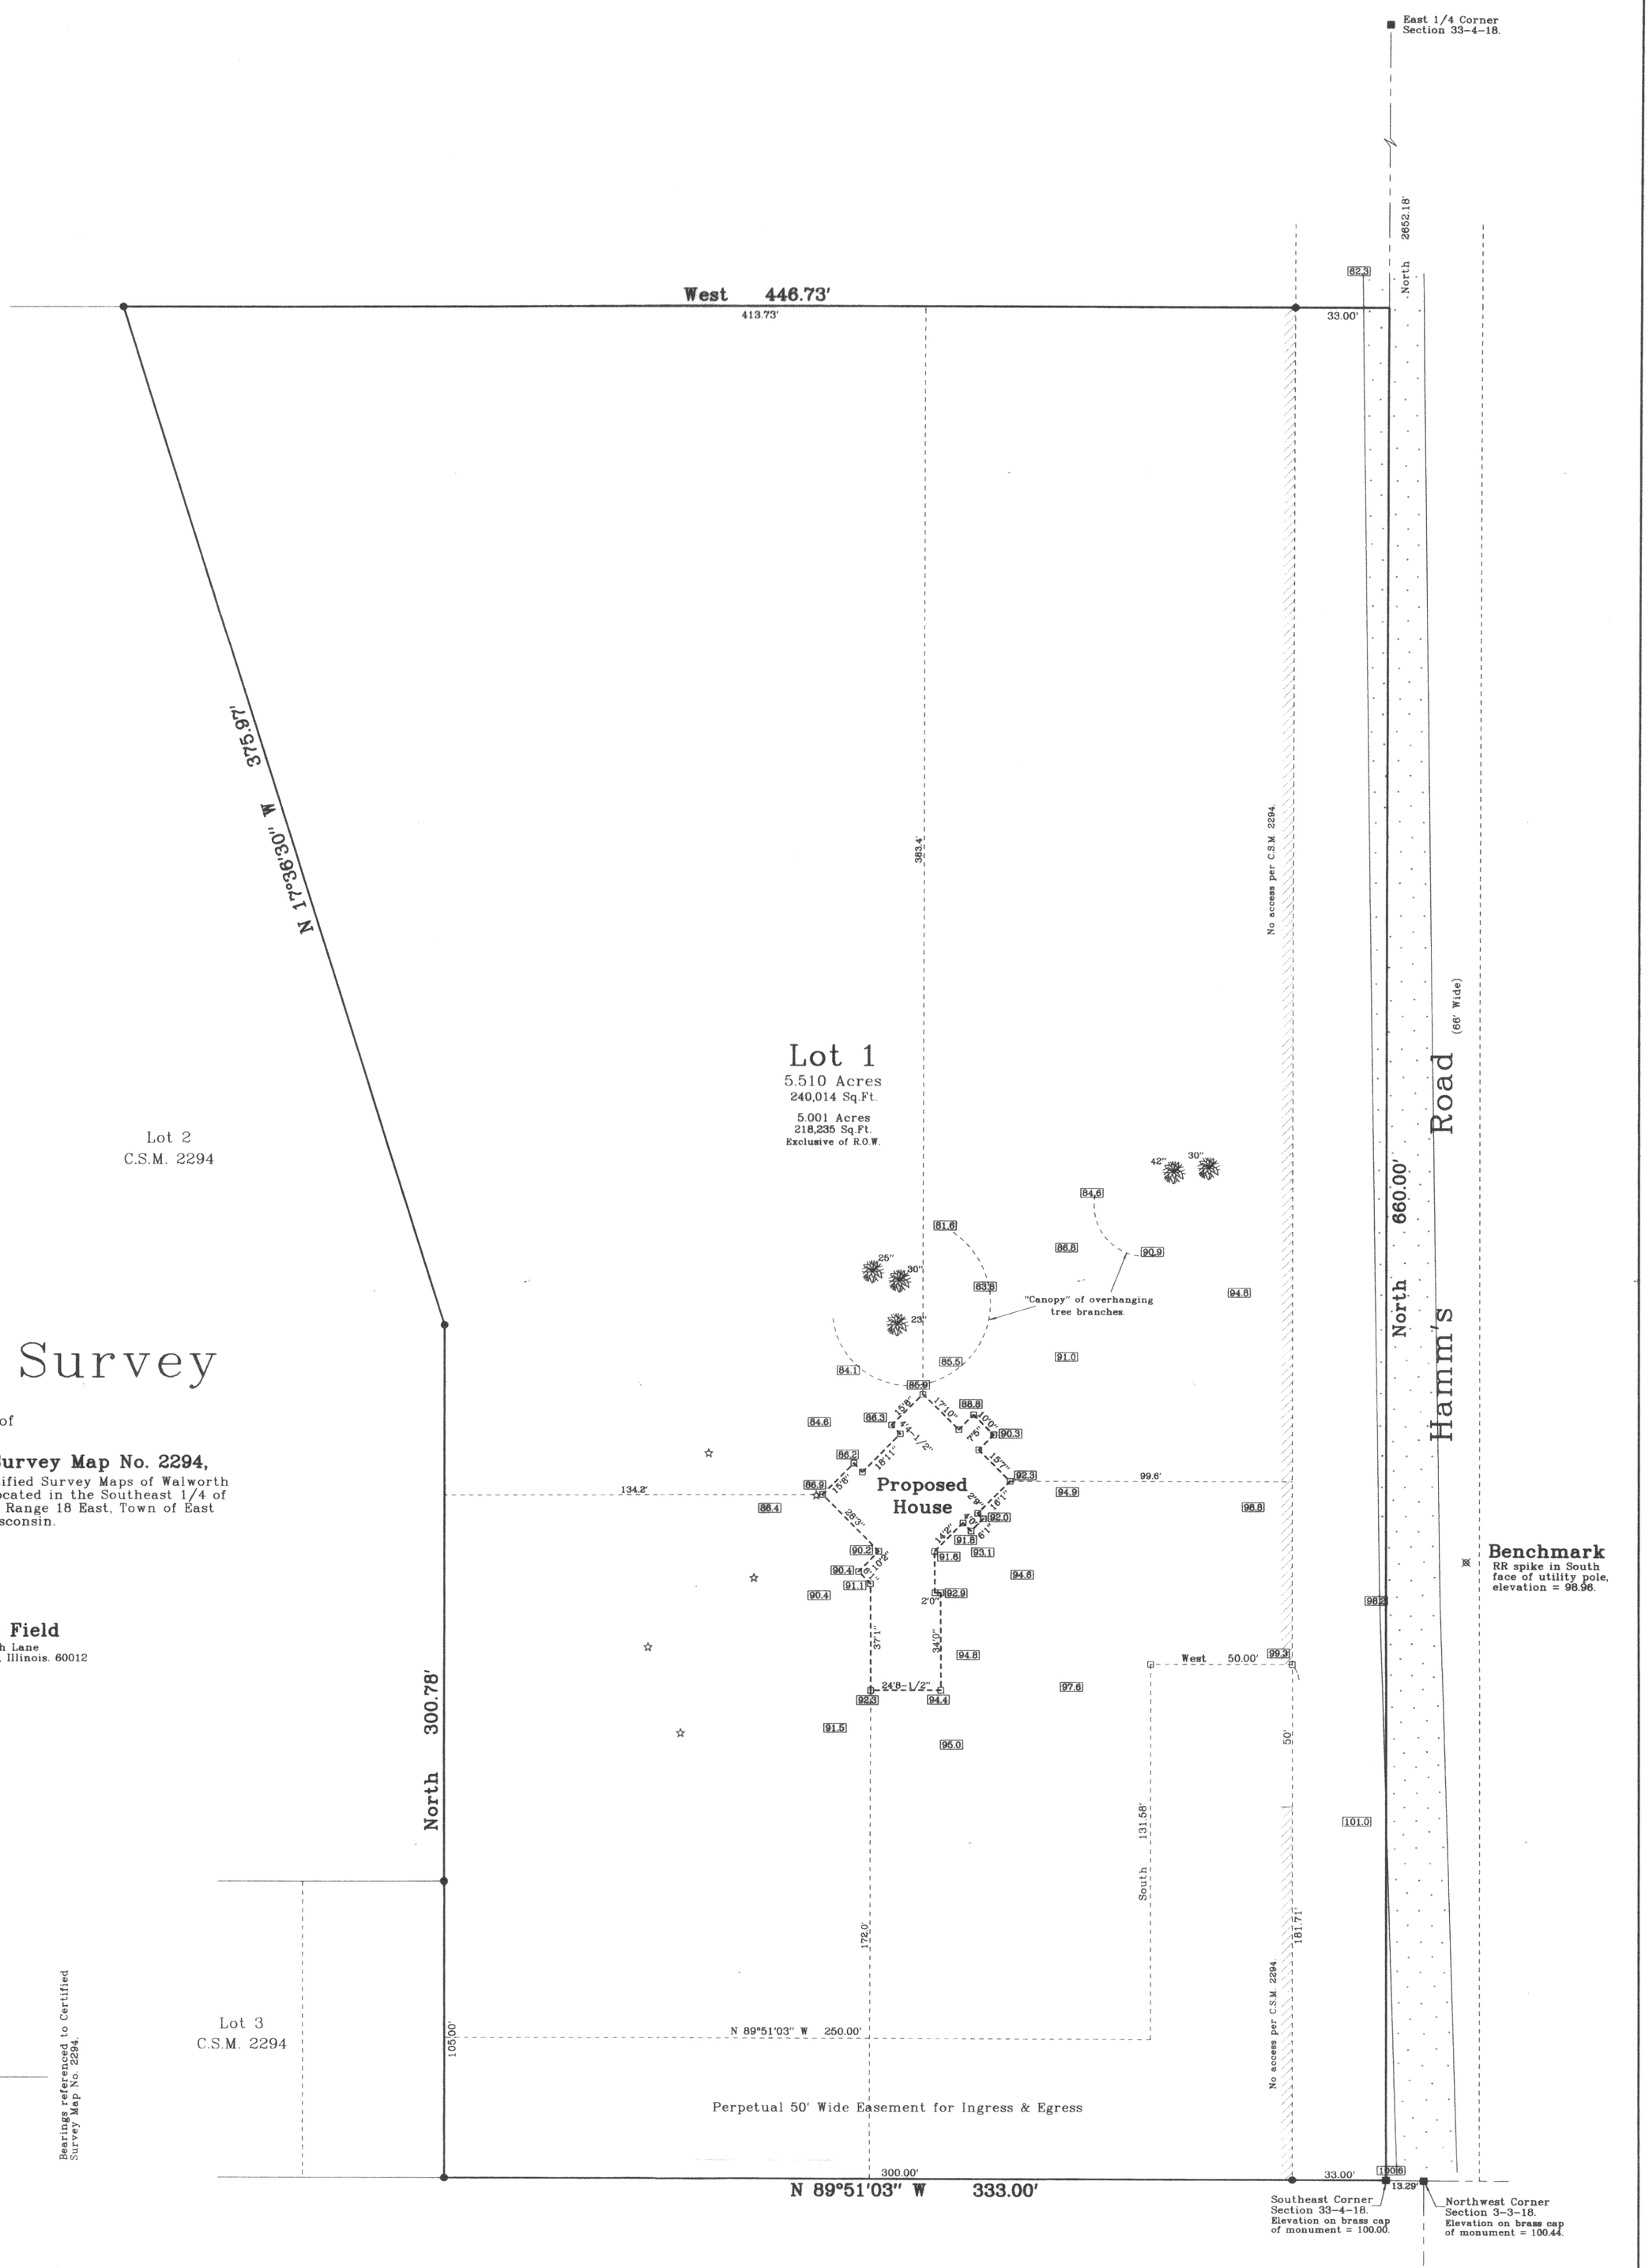

Bearings referenced to Certified Survey Map No. 2294.

Not Certified Unless Stamped in Red.

Notes: 1) This survey plat is not certified unless signed and sealed in red ink.

2) This survey is subject to Wisconsin lien laws. This Plat of Survey is the notice of intent to file lien. Lien waiver required.

Note: The proposed house was staked as instructed by the owner.
All setbacks must be approved by the building inspector PRIOR to construction.

Copyright c 2001 by Jensen & Olson Land Surveying, LLC.

All rights reserved. No part of this survey plat may be reproduced or transmitted in any form by any means - graphic, electronic, or mechanical, including photocopying, tracing, or information storage and retrieval systems - without permission in writing from Douglas G. Olson, Jensen & Olson Land Surveying, LLC.

I, Douglas G. Olson, Wisconsin Registered Land Surveyor, do hereby certify that this survey was performed by me or under my direction in full compliance with the owner's/agent's instructions and Chapter A-E 7 of the Wisconsin Administrative Code "Minimum Standards for Property Surveys"; and that this map is an accurate representation thereof to the best of my knowledge and belief.

Douglas G. Olson
Wisconsin Registered Land Surveyor - 2093

RECEIVED MAR 2 3 2001

2001.002

Sheet 1 of 1 Sheets.

Job Reference Number
2001.002

Legend
- Found County Section Corner
- Found Iron Rod
- Set Wood Lath
- Recorded Information
- Utility Pole
- Asphalt Surface
- Soil Boring (Scaled from C.S.M.)
- 99.0 Spot Elevation
- 24" Tree & diameter.

Jensen & Olson Land Surveying, LLC
45 South Wisconsin Street P.O. Box 322
Elkhorn, Wisconsin. 53121
Telephone: (262) 723-3434
Facsimile: (262) 723-8044

Scale in Feet
1" = 30'
0' 15' 30' 60' 90'

Survey date: January 19, 2001.
Revisions:

FA-2294-1 418-1451