PLAT OF SURVEY

FOR: BRIAN FONK

DATE: 5/14/2003

DESCRIPTION: BEING LOT 1 OF C.S.M. # 3443 LOCATED IN PART OF THE NE 1/4 OF THE NE 1/4 OF SECTION 6, TOWN 3 NORTH, RANGE 18 EAST, TOWN OF SPRING PRAIRIE AND PART OF THE SE 1/4 OF THE SE 1/4 OF SECTION 31, TOWN 4 NORTH, RANGE 18 EAST, TOWN OF EAST TROY, WALWORTH COUTNY WISCONSIN.

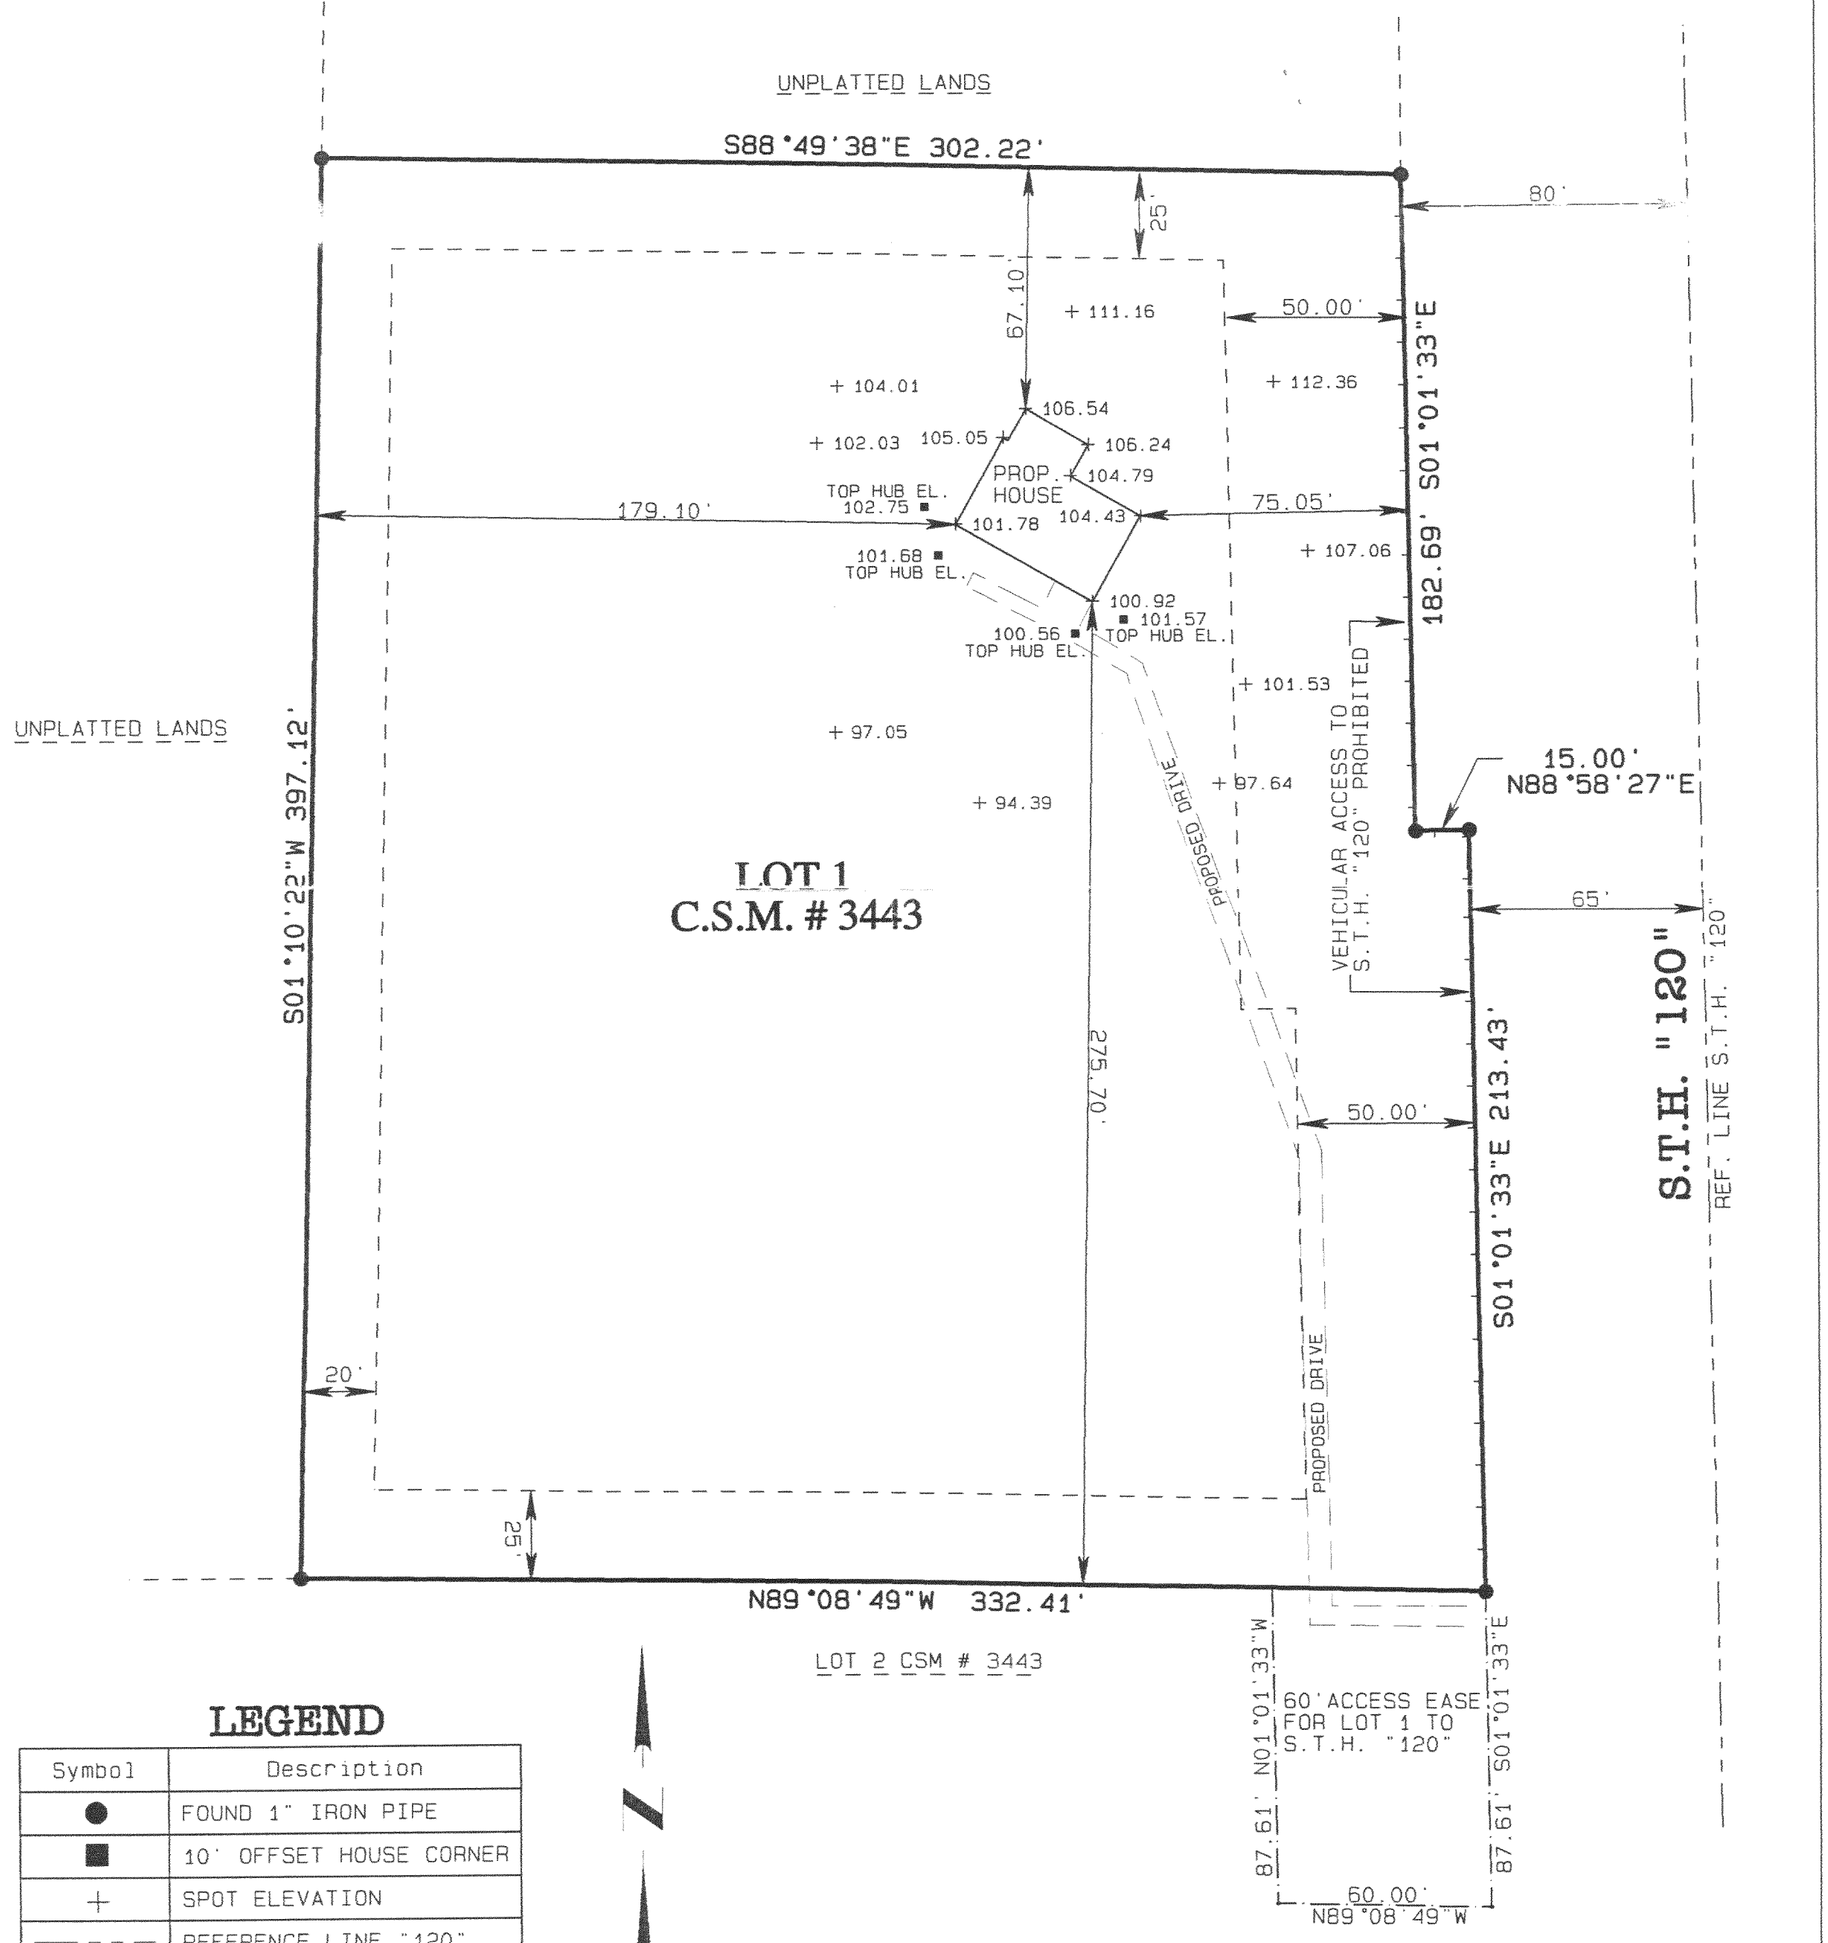

LEGEND

Symbol	Description
●	FOUND 1" IRON PIPE
■	10' OFFSET HOUSE CORNER
+	SPOT ELEVATION
—— - - ——	REFERENCE LINE "120"
——|——|——	"120" ACCESS PROHIBITED
- - - - -	BUILDING SETBACK

SCALE 1"=40'

0 40 80

THE ABOVE MAP IS A TRUE REPRESENTATION THEREOF AND SHOWS THE SIZE AND LOCATION OF ALL THE PROPERTY, EXTERIOR BOUNDARIES, THE LOCATION OF ALL VISIBLE BOUNDARY FENCES, APPARENT EASEMENTS, ROADWAYS, AND VISIBLE ENCROACHMENTS, IF ANY.

THIS SURVEY IS MADE FOR THE USE OF THE PRESENT OWNERS OF THE PROPERTY, AND ALSO THOSE WHO PURCHASE, MORTGAGE OR GUARANTEE TITLE THERETO WITHIN ONE (1) YEAR FROM THE DATE HERETO.

BRADFORD L. SPENCER, R.L.S. #2069
RSV# RSVDATA6/BRADTDS03/J03130.PRO

RSV ENGINEERING, INC.
Engineers • Land Surveyors • Environmental Scientists
801 MAIN STREET MUKWONAGO, WISCONSIN 53149 (262)363-2004

WISCONSIN BRADFORD L. SPENCER S-2069 MUKWONAGO WI
THIS IS ORIGINAL PRINT ONLY IF SEAL IS IMPRINTED IN RED

PA3443-1

418-1715 KW