PLAT OF SURVEY

LOT 1, CERTIFIED SURVEY MAP NO. 1431, LOCATED IN THE SOUTHEAST 1/4 OF THE SOUTHWEST 1/4 OF SECTION 2, TOWN 4 NORTH, RANGE 18 EAST, IN THE TOWN OF EAST TROY, WALWORTH COUNTY, WISCONSIN.

SURVEYED FOR RUSS MC ELROY

SUGGESTED YARD GRADE: TO BE DETERMINED BY OWNER OR OTHERS

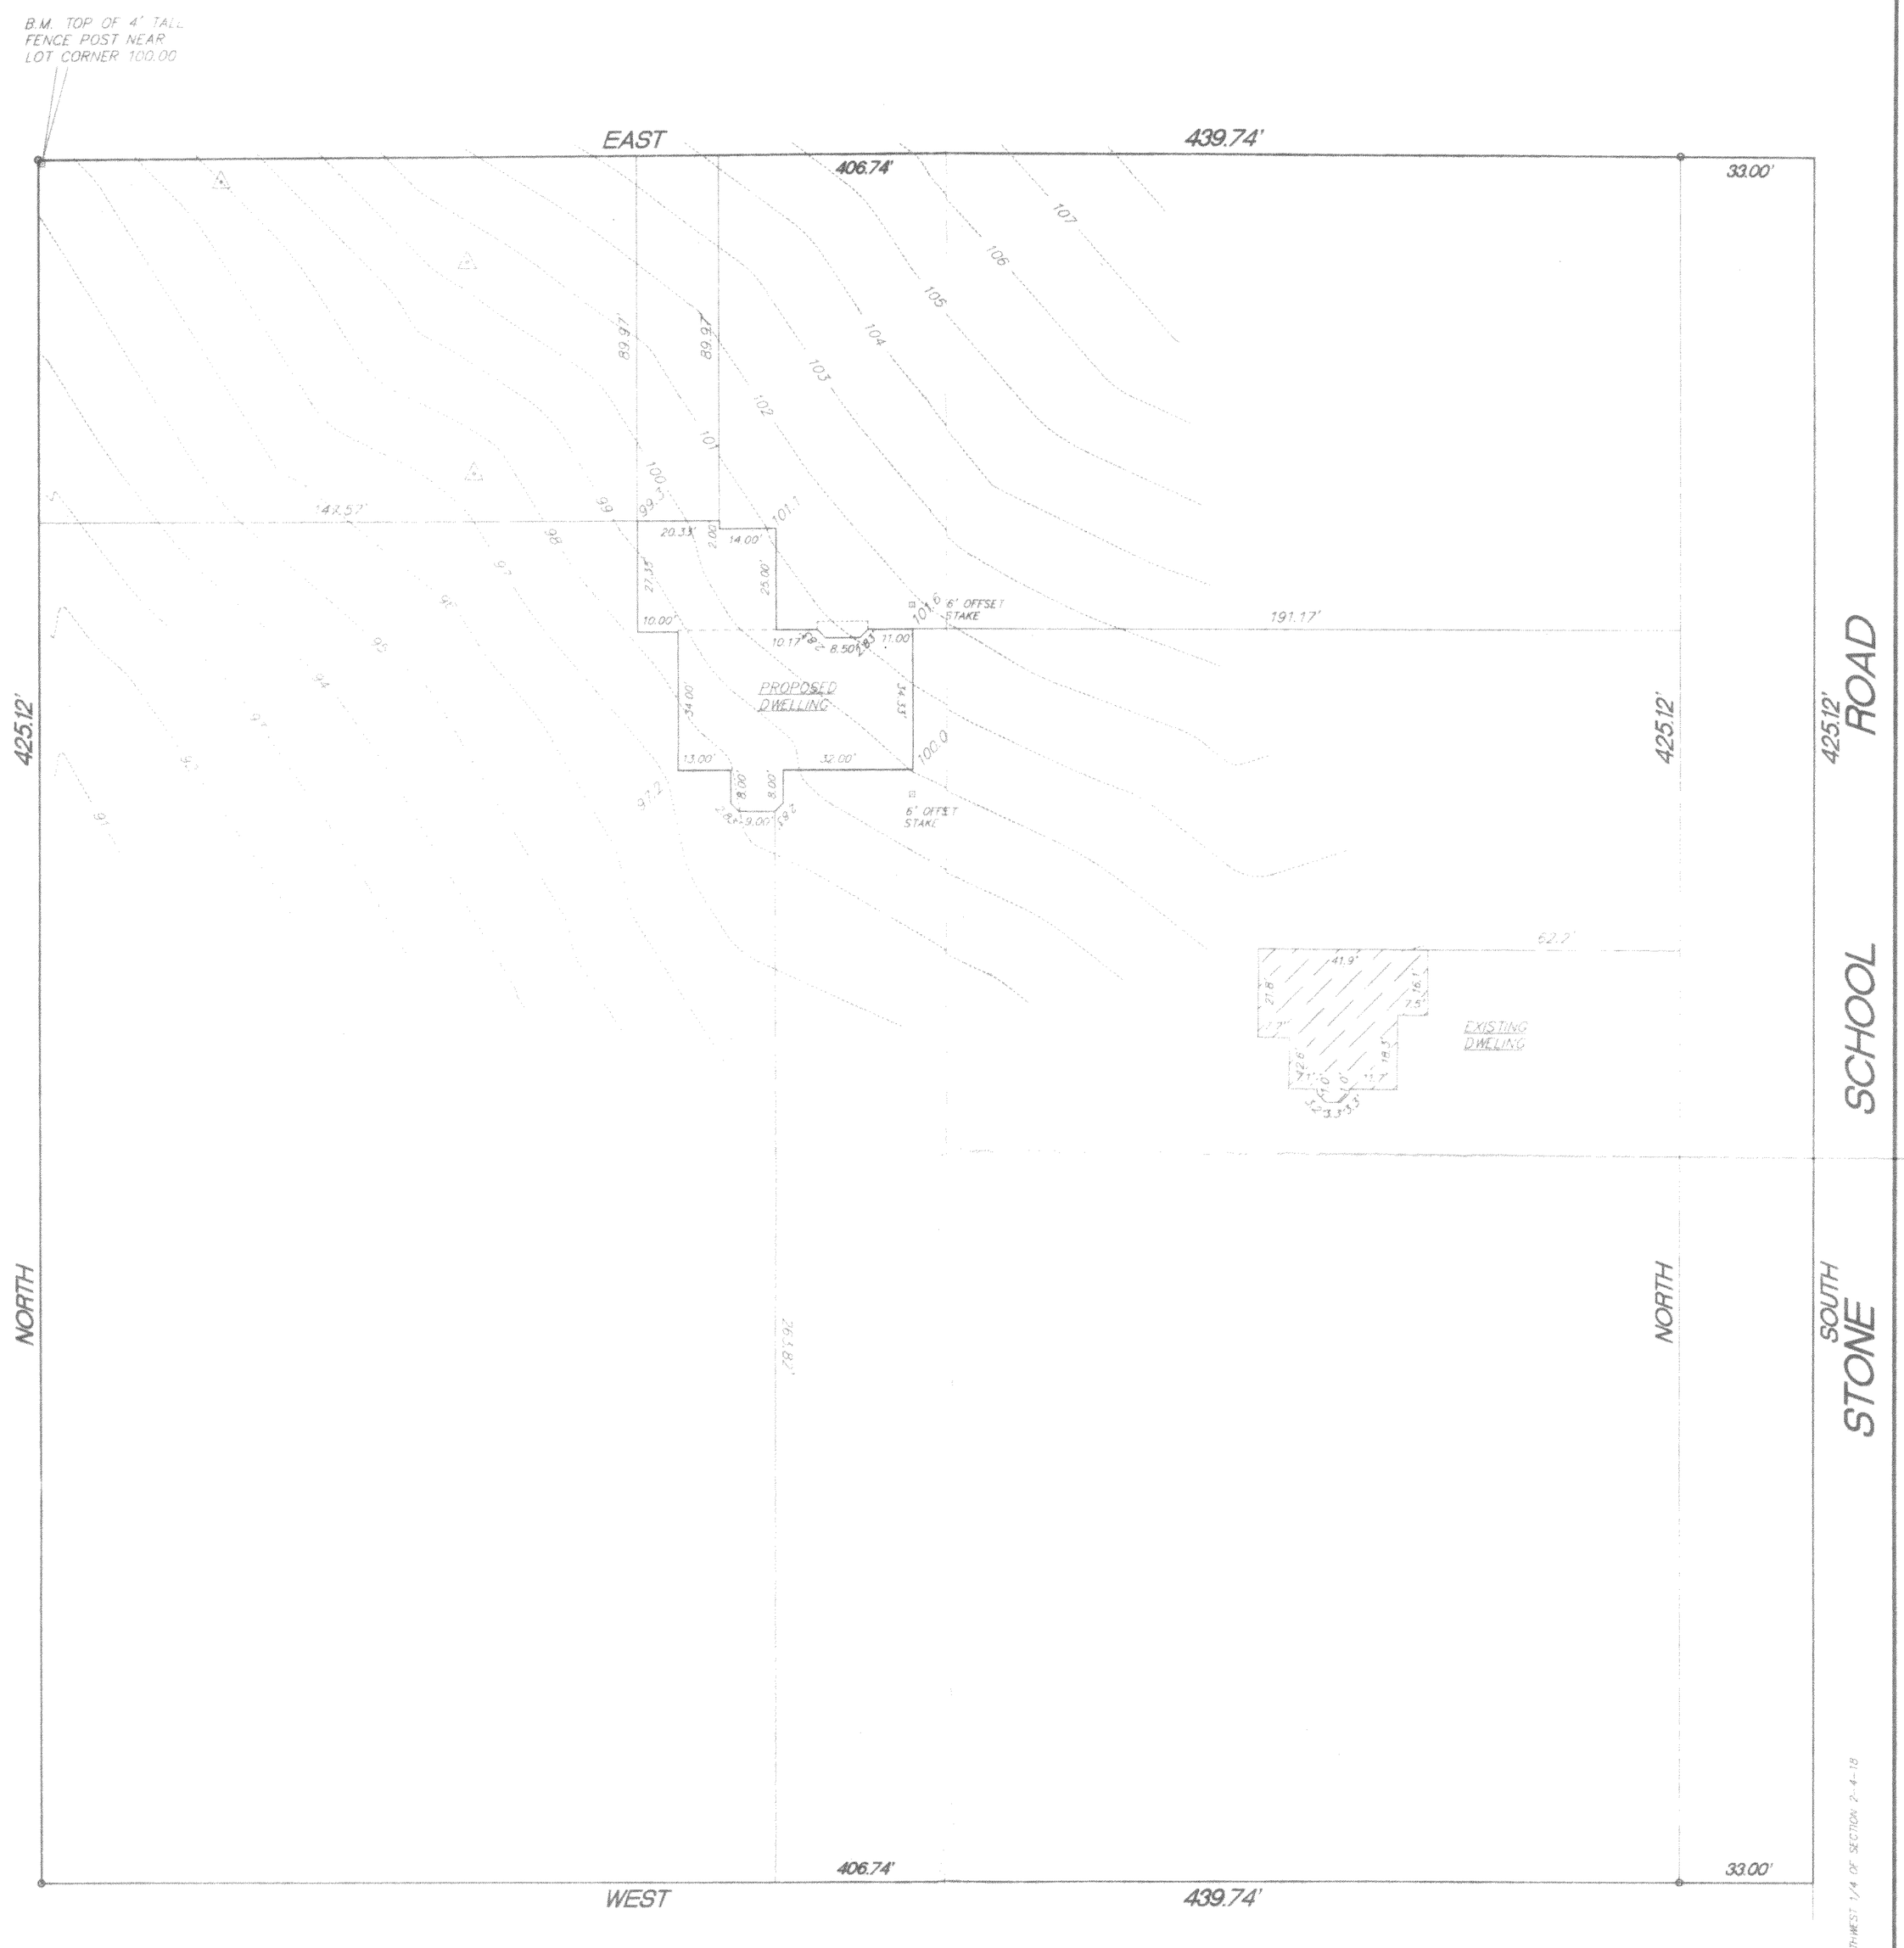

- ○ FOUND 3/4" IRON ROD
- 102.0 EXISTING SPOT ELEVATIONS
- △ SOIL BORINGS

SCALE 1"=30'

RECEIVED
NOV 18 2003
VW

"I hereby certify that I have surveyed the above property and that the above map is a true representation thereof and shows the size and location of the property exterior boundaries, the location of all visible structures and dimensions of all principal buildings thereon, boundary fences, apparent easements, roadways and encroachments if any."
"This survey is made for the use of the present owners of the property, and also those who purchase, mortgage or guarantee the title thereto within one year from date hereof."

Kettle Moraine Surveying Inc.
P.O. Box 357
Eagle WI. 53119
(262)594-3484

TERRANCE E. PIGAREV S-1930 EAGLE, WISCONSIN LAND SURVEYOR

THIS IS NOT AN ORIGINAL SURVEY UNLESS THE SEAL IS RED

10/21/03	TEP/DW	TEP	03220
DATE	FIELD WORK BY	DRAWN BY	JOB NUMBER

PA 1431-1

418-1721