# PLAT OF SURVEY

RSV ENGINEERING, INC
ENGINEERS, PLANNERS, SURVEYORS
CONSTRUCTION MANAGERS,
ENVIRONMENTAL SCIENTISTS
801 MAIN STREET, MUKWONAGO, WISCONSIN 53149 (262) 363-2004

FOR: SCOTT BECKWITH

DATE:10-01-03 ADDED PROP.HOUSE
DATE: 3-21-01

DESCRIPTION: LOT 1 OF C.S.M. NO. 211, ACCORDING TO THE RECORDED PLAT THEREOF, RECORDED IN VOL. 1 OF CERTIFIED SURVEYS ON PAGE 211 AS DOCUMENT NO. 661399, IN THE OFFICE OF THE REGISTER OF DEEDS FOR WALWORTH COUNTY, WISCONSIN.

## LEGEND

- SET IRON PIPE
- 1' IRON PIPE FOUND
- .5' IRON PIPE FOUND
- POWER POLE
- CONCRETE
- EXIST. CONTOURS
- STO SEPTIC TANK

SHARED WELL EASEMENT
BETWEEN LOT 1 & LOT 4
OF CSM #211 PER
DOC. 155122, V.416/PG.104

NOV 18

KW

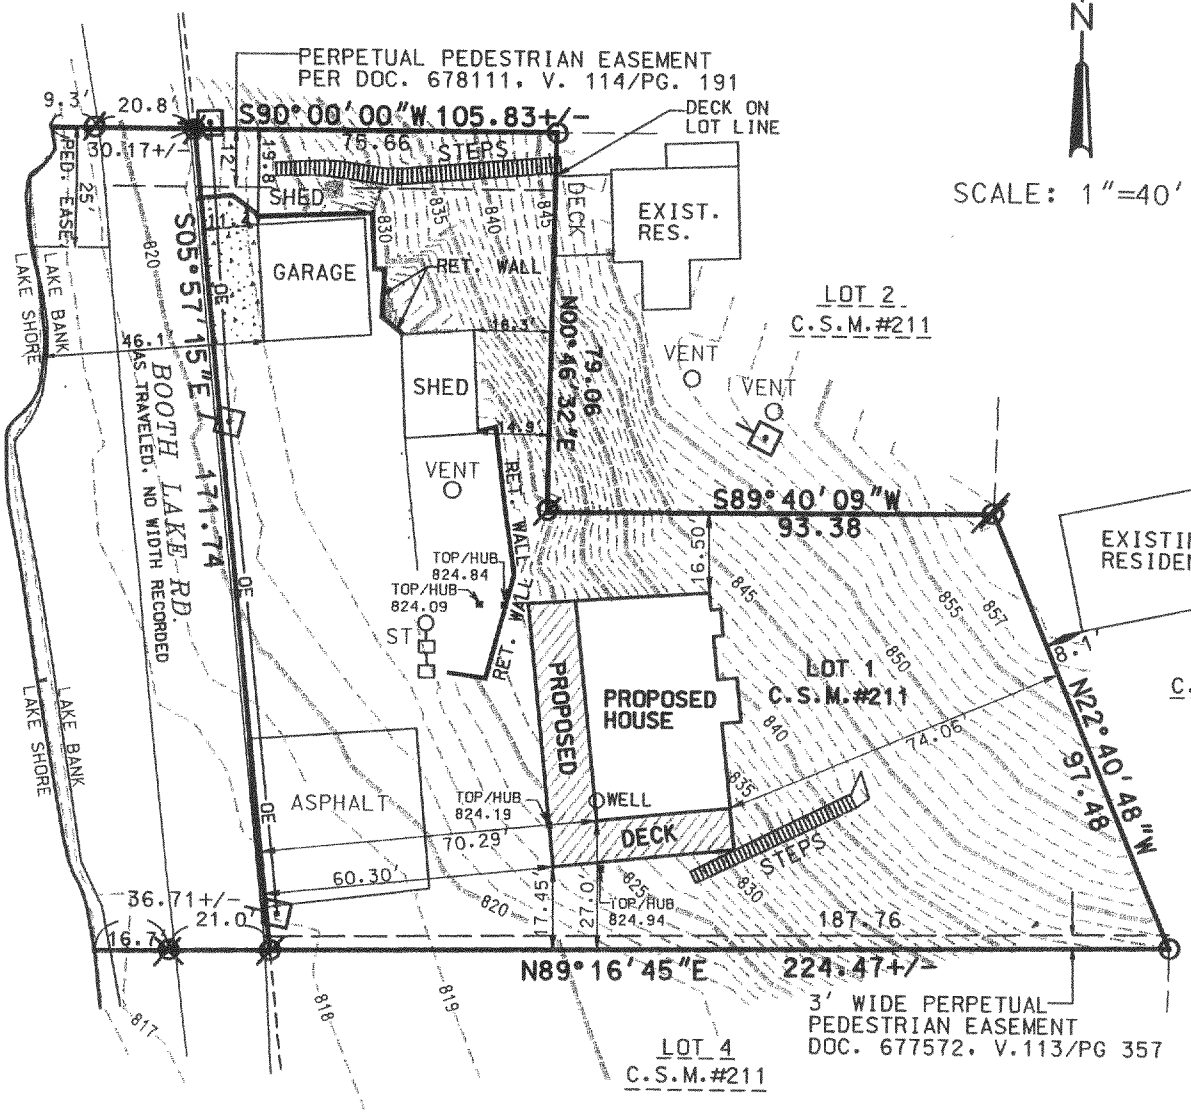


I PAUL H. VAN HENKELUM R.L.S. # 1931 HEREBY CERTIFY THAT THIS SURVEY WAS MADE IN ACCORDANCE WITH THE MINIMUM STANDARDS FOR PROPERTY SURVEYS (CHAPTER A-E7) STATE OF WISCONSIN AND HAS BEEN PREPARED UNDER MY DIRECTION AND CONTROL AND IS CORRECT TO THE BEST OF MY KNOWLEDGE AND BELIEF.

10/3/03

PAUL H. VAN HENKELUM, R.L.S. # 1931
RSV# J03323

WISCONSIN
PAUL H.
VAN HENKELUM
S-1931
MUKWONAGO,
WI
LAND SURVEYOR

PA211-1

418-1723