116 E. CHESTNUT STREET
BURLINGTON, WISCONSIN 53105
PHONE: 414-763-2652

ROBERS & BOYD, INC.
CONSULTING ENGINEERS
LAND SURVEYORS

809 - 43RD STREET
KENOSHA, WISCONSIN 53140
PHONE: 414-658-4488

PLAT OF SURVEY AND PROPOSED HOUSE LOCATION

A parcel of land located in the West Fractional 1/2 of Section 11, T4N., R18E., of Walworth County, Wisconsin, described as follows, to-wit: Commencing at the West 1/4 Section corner of said Section; thence South 178.10 feet; thence South 75°38' East 79.89 feet; thence South 86°16' East 139.32 feet; thence South 60°30' East 170.90 feet; thence South 52°19' East 257.08 feet; thence North 56°31' East 551.66 feet to the centerline of the Public Road; thence South 33°12' East along the centerline of said Public Road 17.81 feet to the place of beginning; thence North 24°23' East 425.54 feet to a concrete monument; thence South 82°48' East 377.60 feet to an iron pipe; thence South 49°29' West 652.17 feet to the centerline of said Public Road; thence North 33°12' West along the centerline of said Public Road 108.00 feet to the place of beginning.

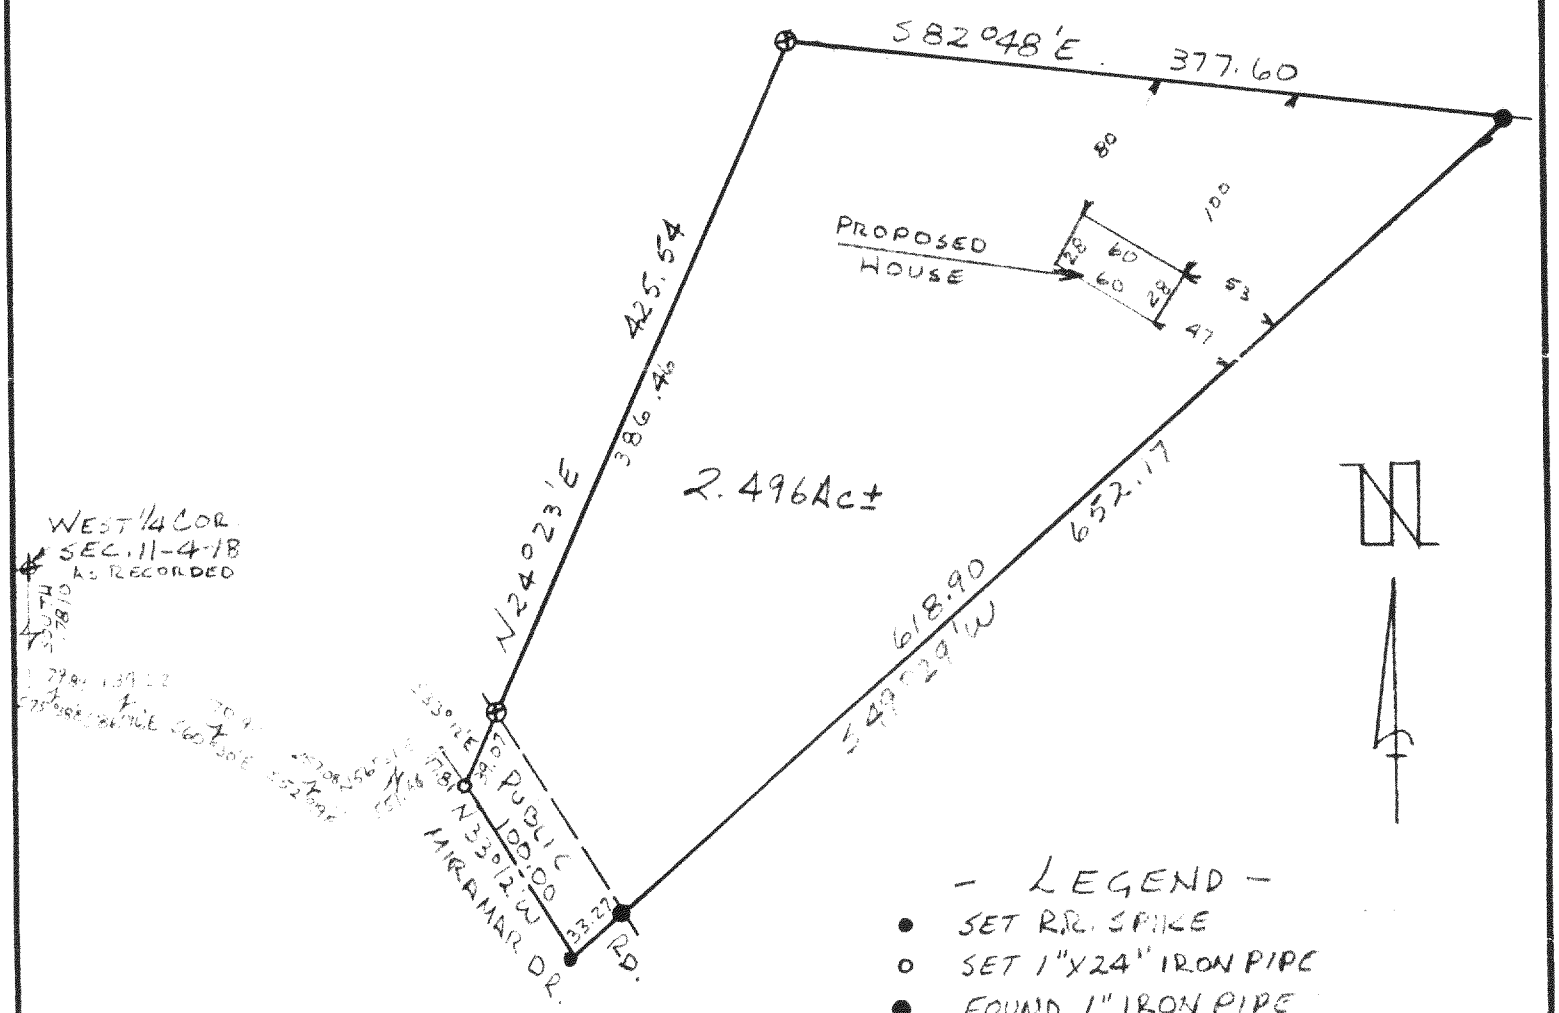

- LEGEND -

- ● SET R.R. SPIKE
- o SET 1"X24" IRON PIPE
- ● FOUND 1" IRON PIPE
- ⊕ FOUND CONC. MONUMENT

SCALE 1" = 100'

WISCONSIN
IGNATIUS H. ROBERS
BURLINGTON, WIS.
LAND SURVEYOR

"I CERTIFY THAT I HAVE SURVEYED THE ABOVE DESCRIBED PROPERTY AND THAT THE ABOVE PLAT IS AN ACCURATE SURVEY AND A TRUE REPRESENTATION THEREOF AND CORRECTLY SHOWS THE EXTERIOR BOUNDARY LINES AND LOCATION OF BUILDINGS AND OTHER IMPROVEMENTS ON SAID PROPERTY AND THE CORRECT MEASUREMENTS THEREOF."

WISCONSIN REGISTERED LAND SURVEYOR S787

3-18-76
DATE

76034
JOB NUMBER

K & E 10-7155 250-12-75

ET-11-18

FB-5-11-070

418-280