414-304

# PLAT OF SURVEY

## OF

## 10' UTILITY EASEMENT

LOCATED IN THE SW1/4 OF THE NW1/4 AND THE NW1/4 OF THE SW1/4 OF SEC.4 AND THE SE1/4 OF THE NE1/4 OF SEC.5 T4N, R18E TOWN OF EAST TROY, WALWORTH COUNTY, WISCONSIN

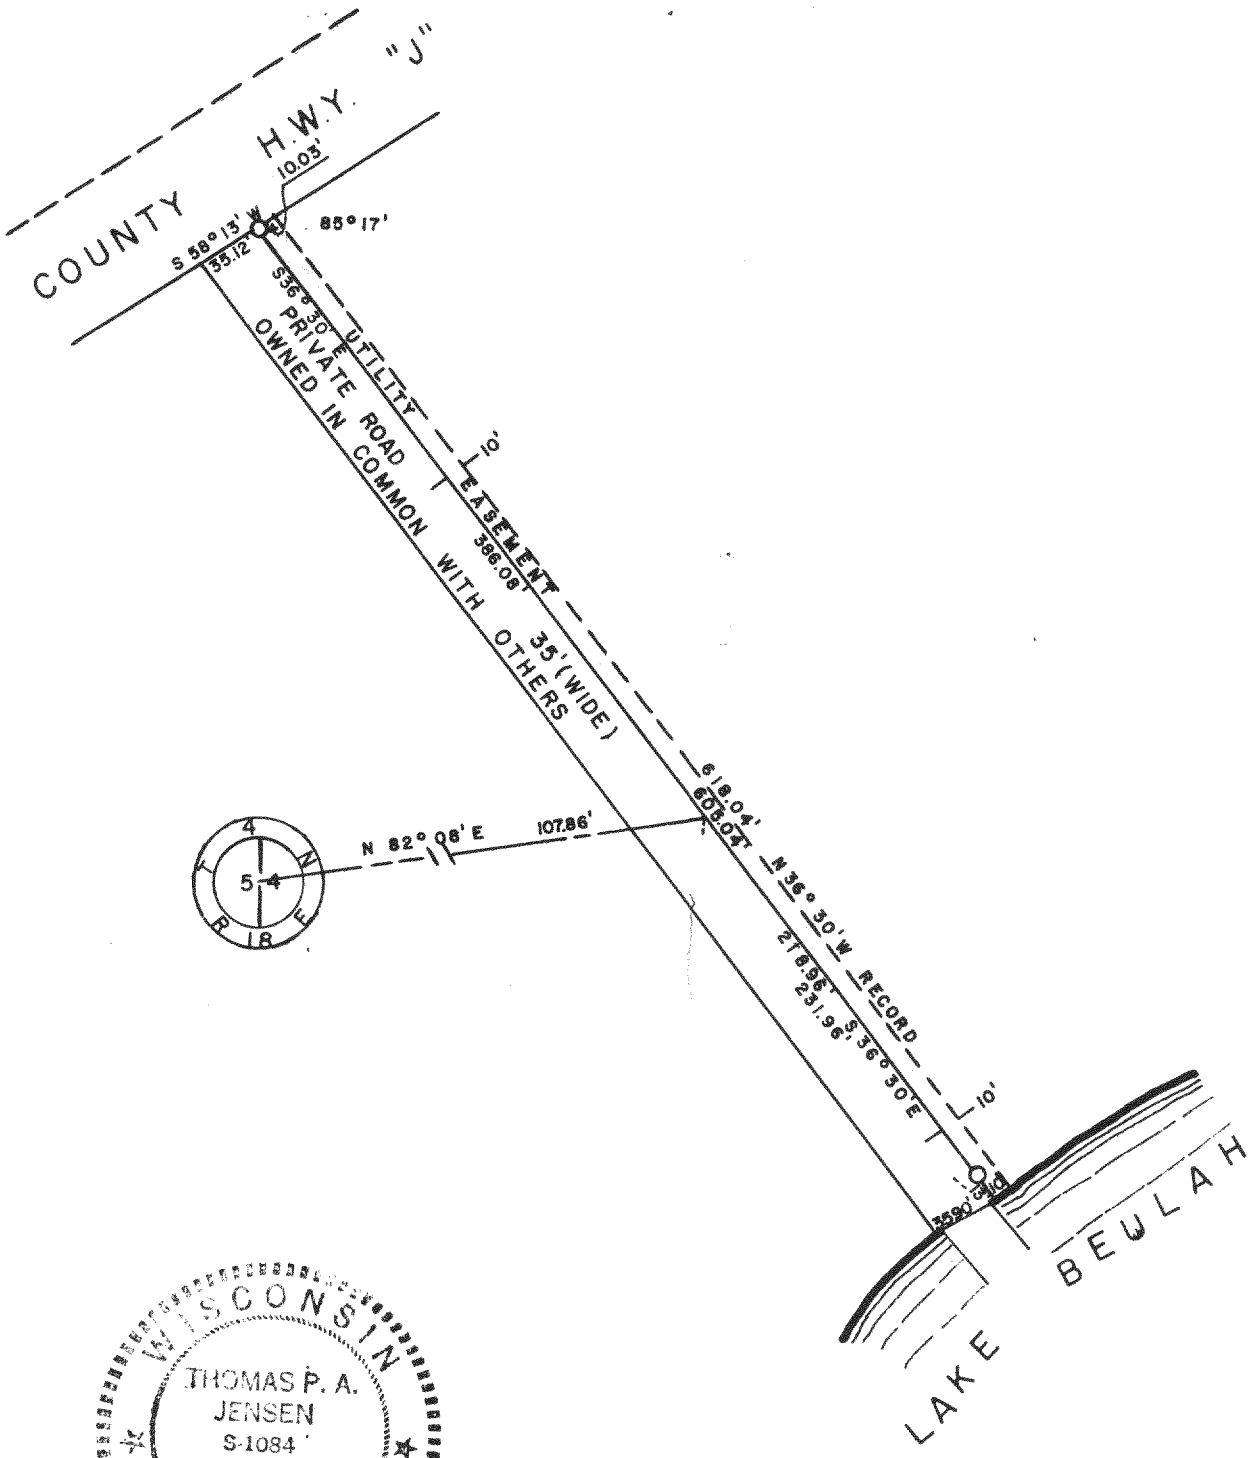


WISCONSIN
THOMAS P. A. JENSEN
S-1084
ELKHORN, WIS.
LAND SURVEYOR

SURVEY AND PLAT BY

**JENSEN & JOHNSON, INC.**
**CIVIL ENGINEERS AND SURVEYORS**
**Elkhorn, Wisconsin**

**LEGEND**

O — Iron Pipe FOUND

● — Concrete Monument

Scale 1" = 100'

**WE CERTIFY:** That we have surveyed the above described property and that the plat shown hereon is an accurate survey and a true representation thereof and correctly shows the exterior boundary lines and all divisions of said property.

Date JAN. 27, 1975

Thomas P. A. Jensen
[redacted]

Wisconsin Registered Land Surveyor, No. S-[redacted]1084



Read for ET-4-4, 4-7 & 4-8[redacted]

418-304