PLAT OF SURVEY
-OF-

LOT 3 of CERTIFIED SURVEY MAP No. 1606, being a resubdivision of Certified Survey Map No. 1548, in the Southeast 1/4 of Section 18, Township 4 North, Range 18 East, in the Town of East Troy, Walworth County, Wisconsin, recorded in the office of the Register of Deeds for Walworth County on June 26, 1987 in Volume 7, Pages 272-274 as Document No. 149057.

Survey For: Mark & Sandy Glembin
Survey Location:
1630 Stringers Bridge Road

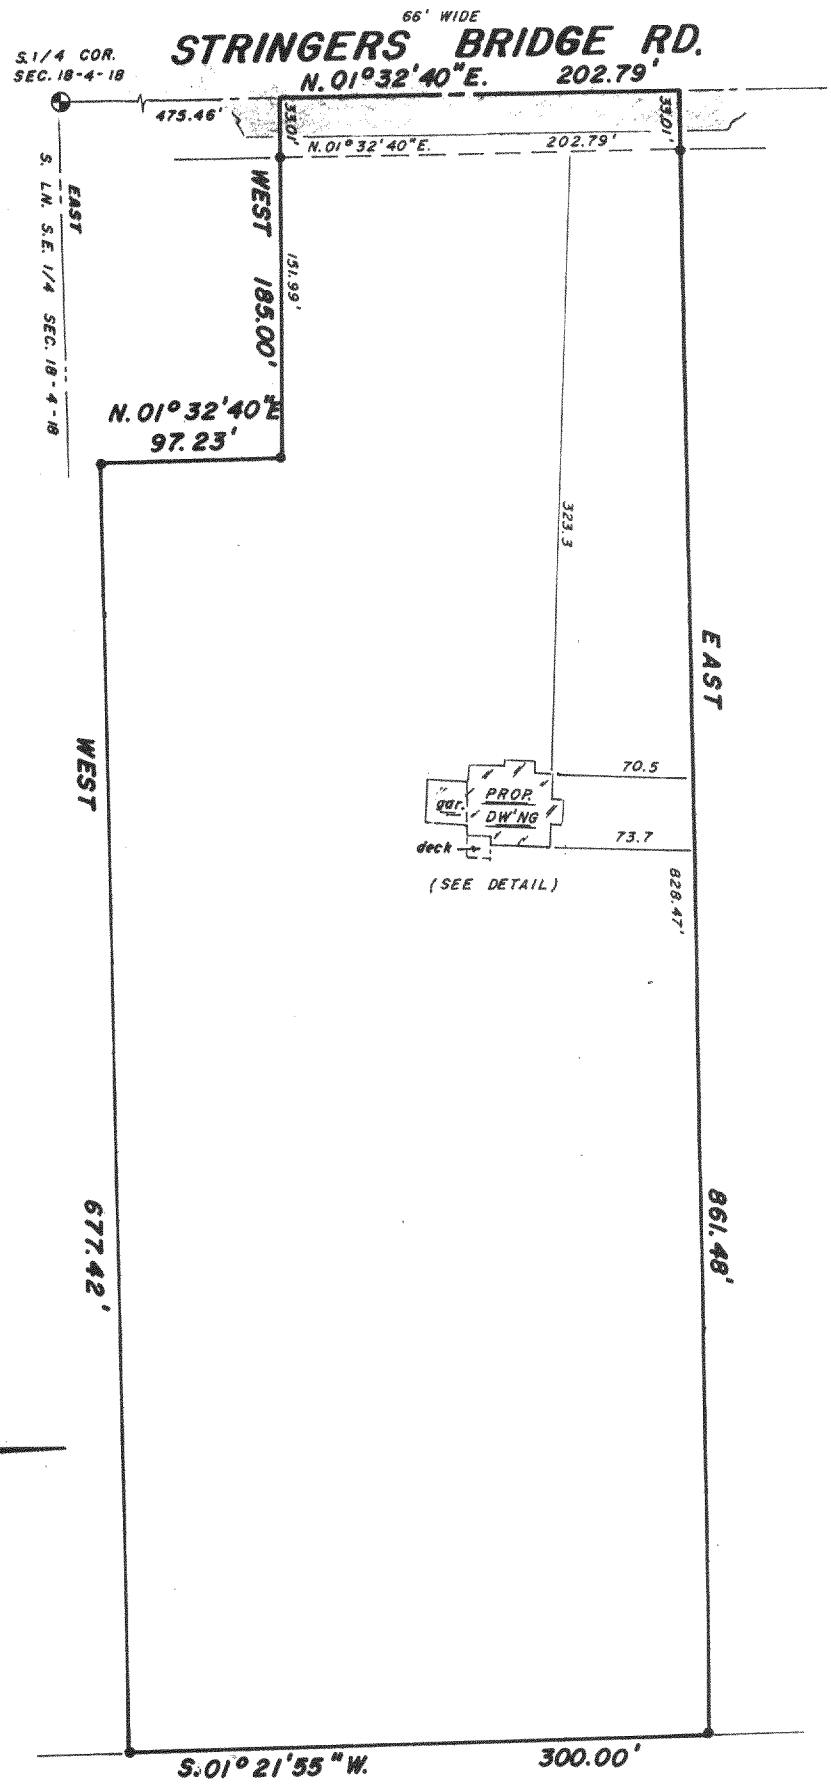

DETAIL

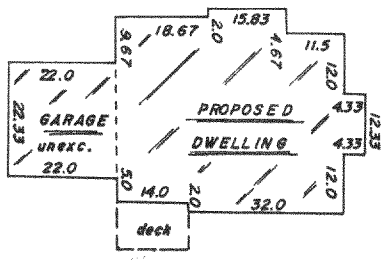

SCALE 1" = 100'

● —— FOUND IRON PIPE

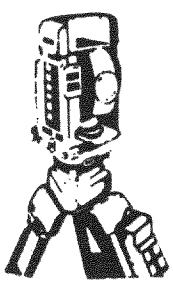

B.W. SURVEYING
Land Surveys
Mapping And Planning
35117 Academy Road
Burlington, Wisconsin 53105
(414) 534-4109

RECEIVED
APR 29 1991
dg

WISCONSIN
ROBERT J. WETZEL
S-1778
BURLINGTON, WI
LAND SURVEYOR

THIS IS NOT AN ORIGINAL PRINT
UNLESS THIS SEAL IS RED

"I hereby certify that I have surveyed the above described property and that the above map is a true representation thereof and shows the size and location of the property, its exterior boundaries, the location of all visible structures and dimensions of all principal buildings thereon, boundary fences, apparent easements, roadways and encroachments, if any.

"This survey is made for the use of the present owners of the property, and those who purchase, mortgage, or guarantee the title thereto within one year from date hereof"

Robert J. Wetzel
ROBERT J. WETZEL
REGISTERED LAND SURVERYOR - 1778

FEB. 22, 1991
DATE

5 0 3
JOB NUMBER

418-740

PA1606 00003