ABELL
SURVEYING & MAPPING

DELAVAN. WISCONSIN 53115
414-728-6737

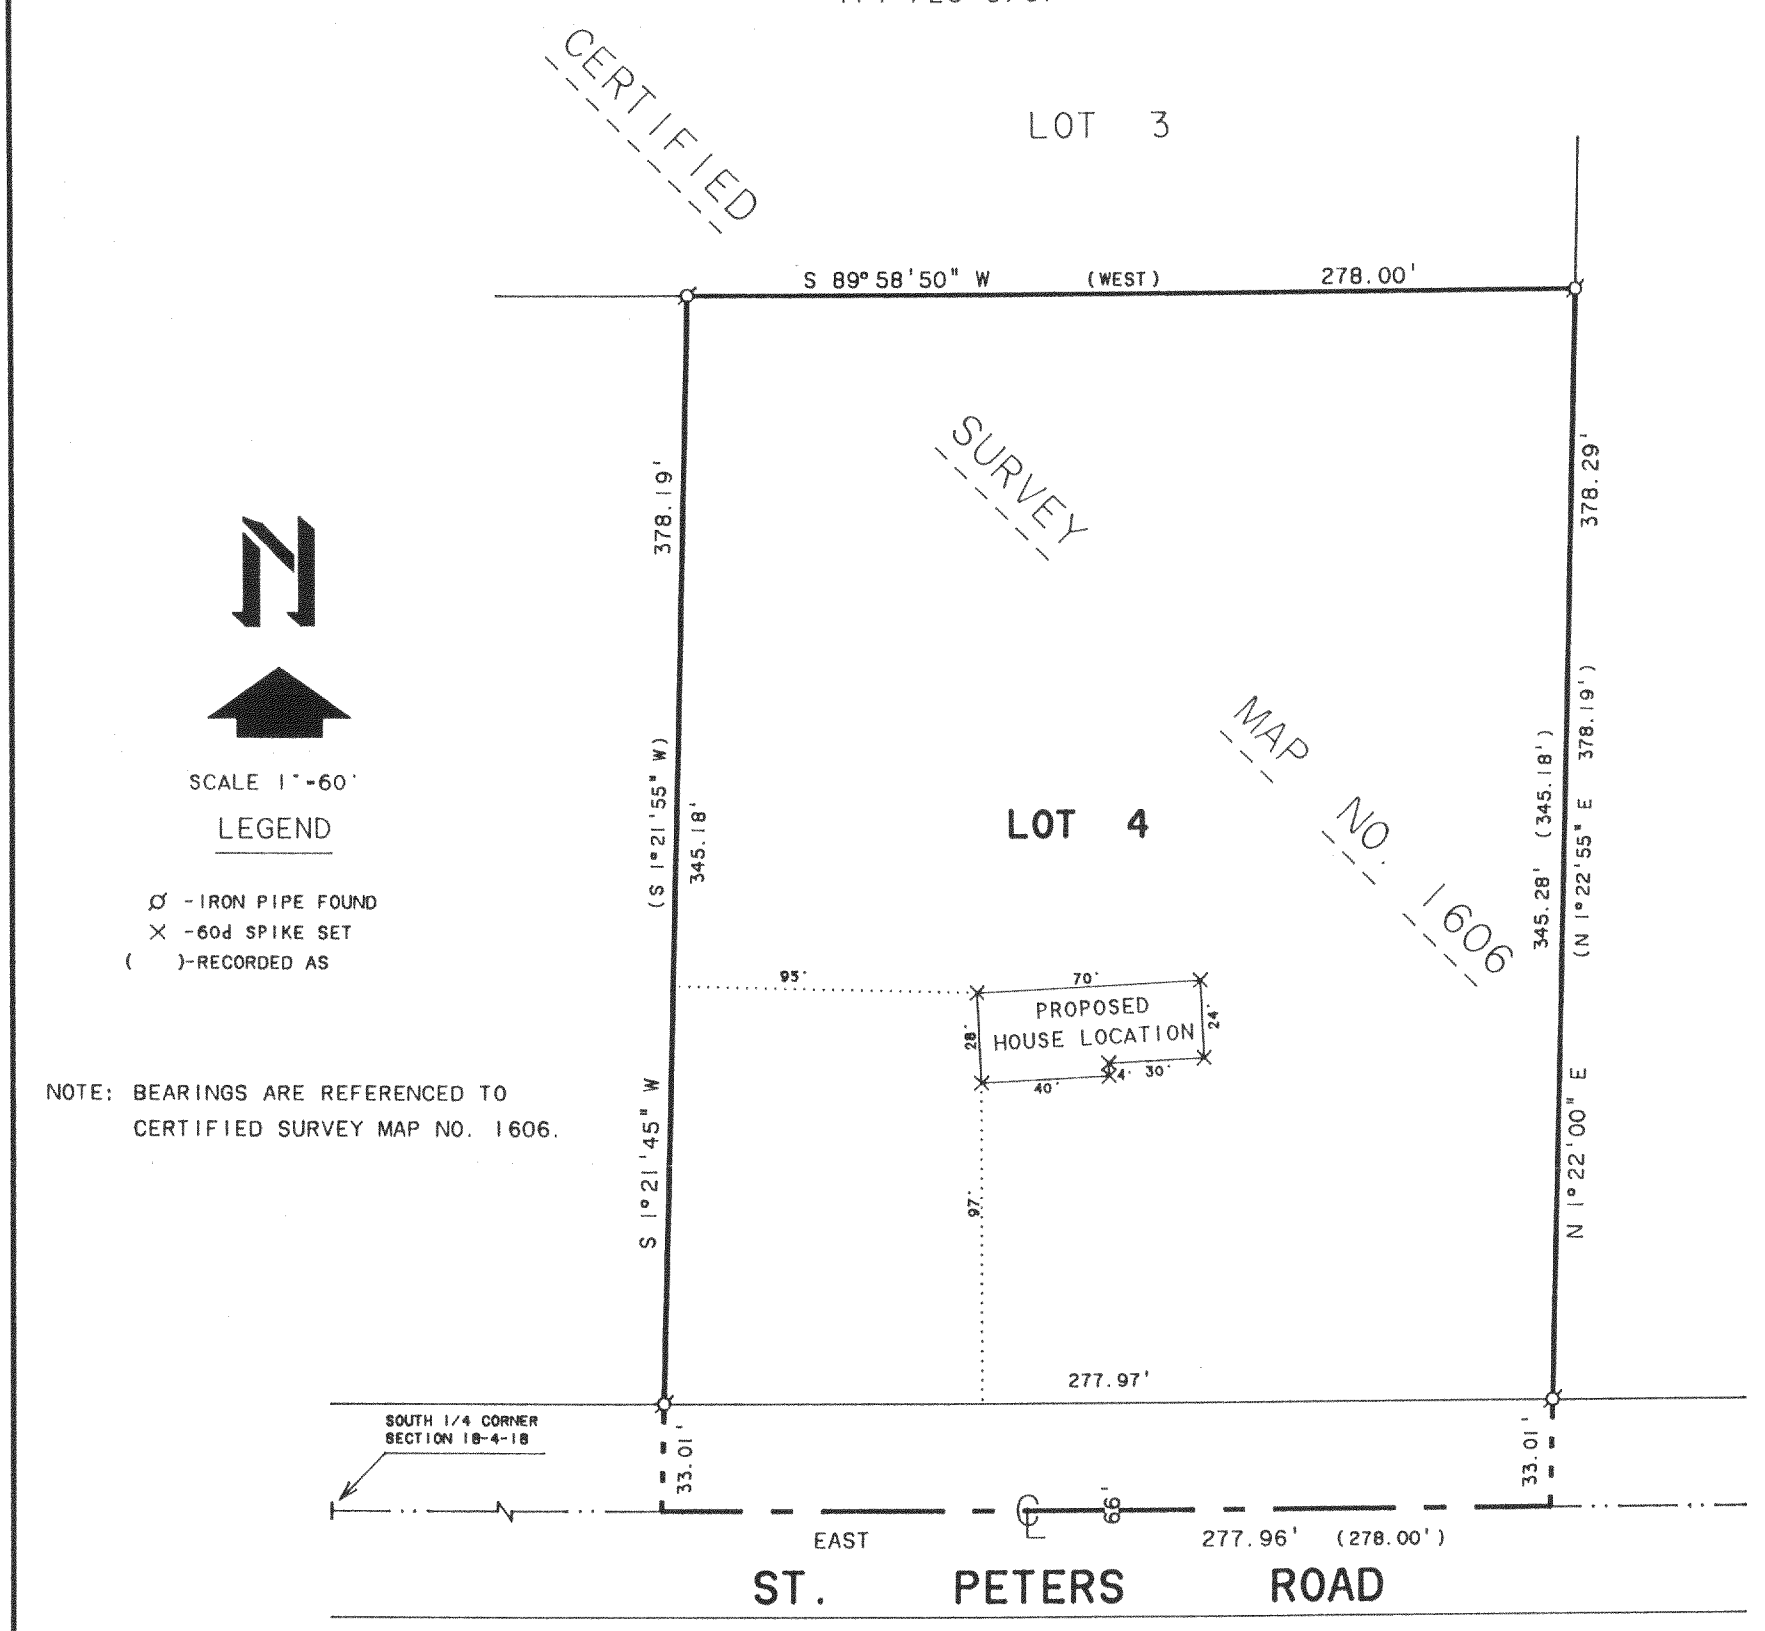

PLAT OF SURVEY OF

PROPOSED HOUSE LOCATION ON LOT 4 OF CERTIFIED SURVEY MAP NO. 1606. LOCATED IN SECTION 18. T4N. R18E. WALWORTH COUNTY. WISCONSIN.

RECEIVED
MAY 6 1992

ORDERED BY: CHRIS BARR
P.O. BOX 434
EAST TROY. WI. 53120

I. DAVID F. ABELL. DO HEREBY CERTIFY THAT I HAVE SURVEYED THE PROPERTY HEREON DESCRIBED ACCORDING TO THE OFFICAL RECORDS AND THAT THE PLAT HEREON IS A CORRECT REPRESENTATION OF THE PROPERTY LINES TO THE BEST OF MY KNOWLEDGE AND BELIEF.

David F. Abell

DAVID F. ABELL
WISCONSIN REGISTERED LAND SURVEYOR. S-1596

MARCH 15. 1991 . REVISED DATE MARCH 6. 1992
DATE JOB NUMBER - 91038
NOTE: THIS IS NOT A CERTIFIED COPY UNLASS SEALED.

418-845

PA-1606-4