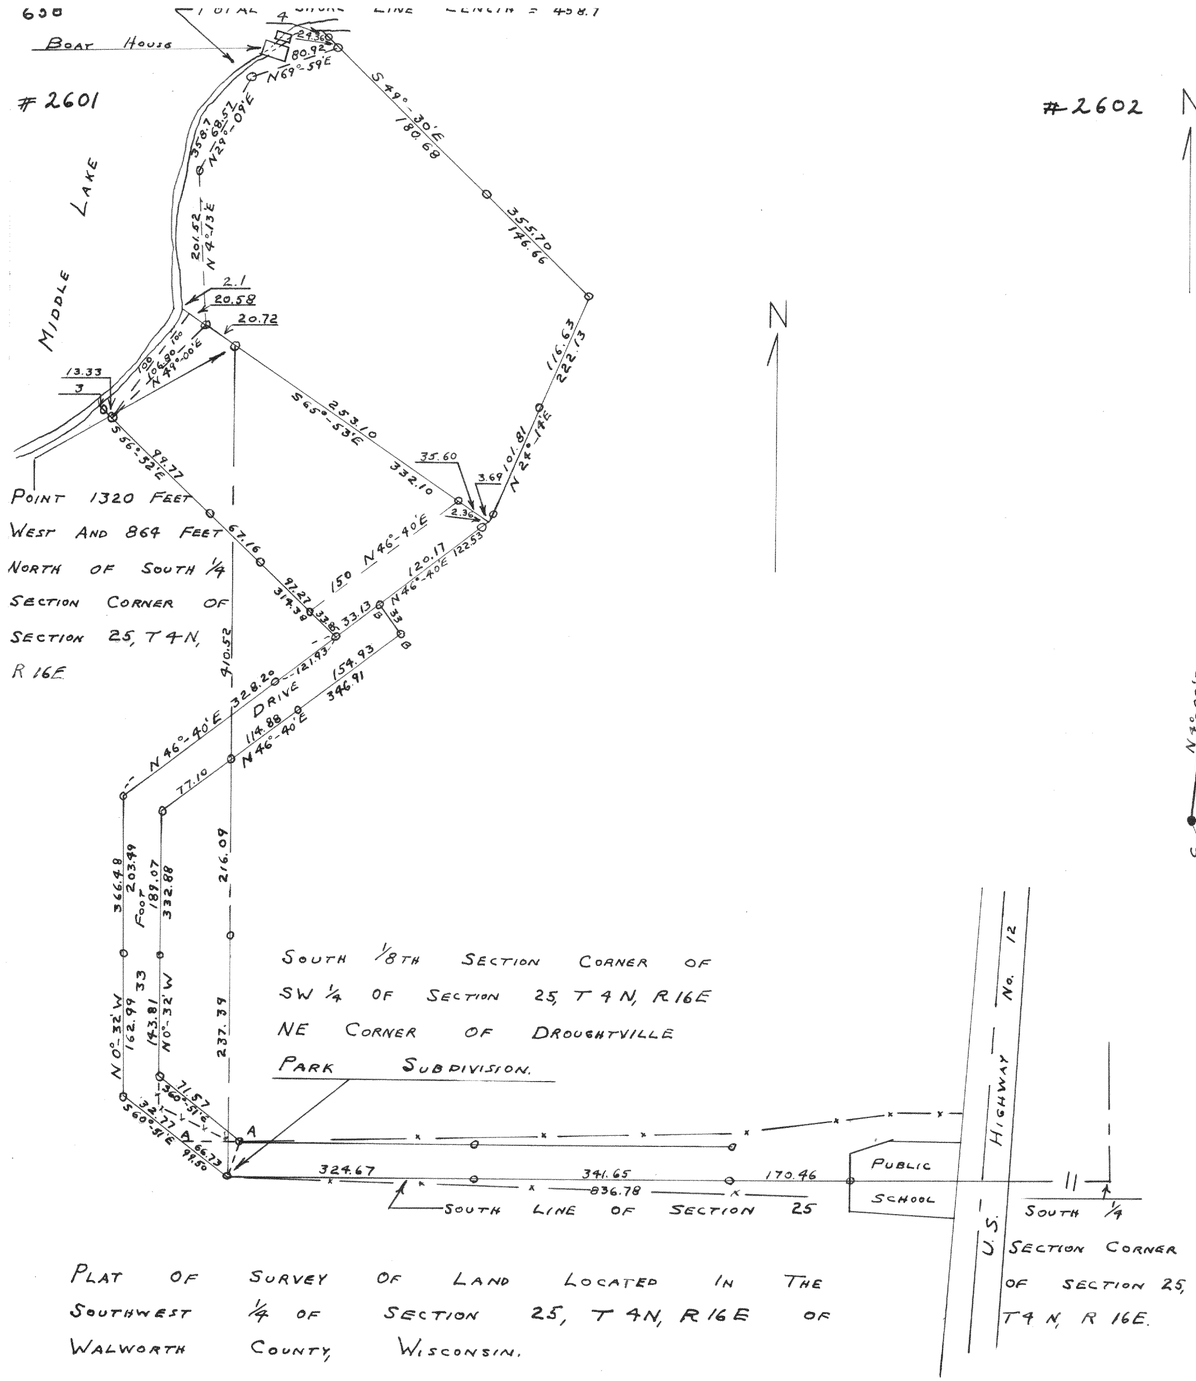

Plat of Survey of Land Located In The Southwest 1/4 of Section 25, T4N, R16E of Walworth County, Wisconsin.

May 1952

Lloyd L. Jensen SA
County Surveyor

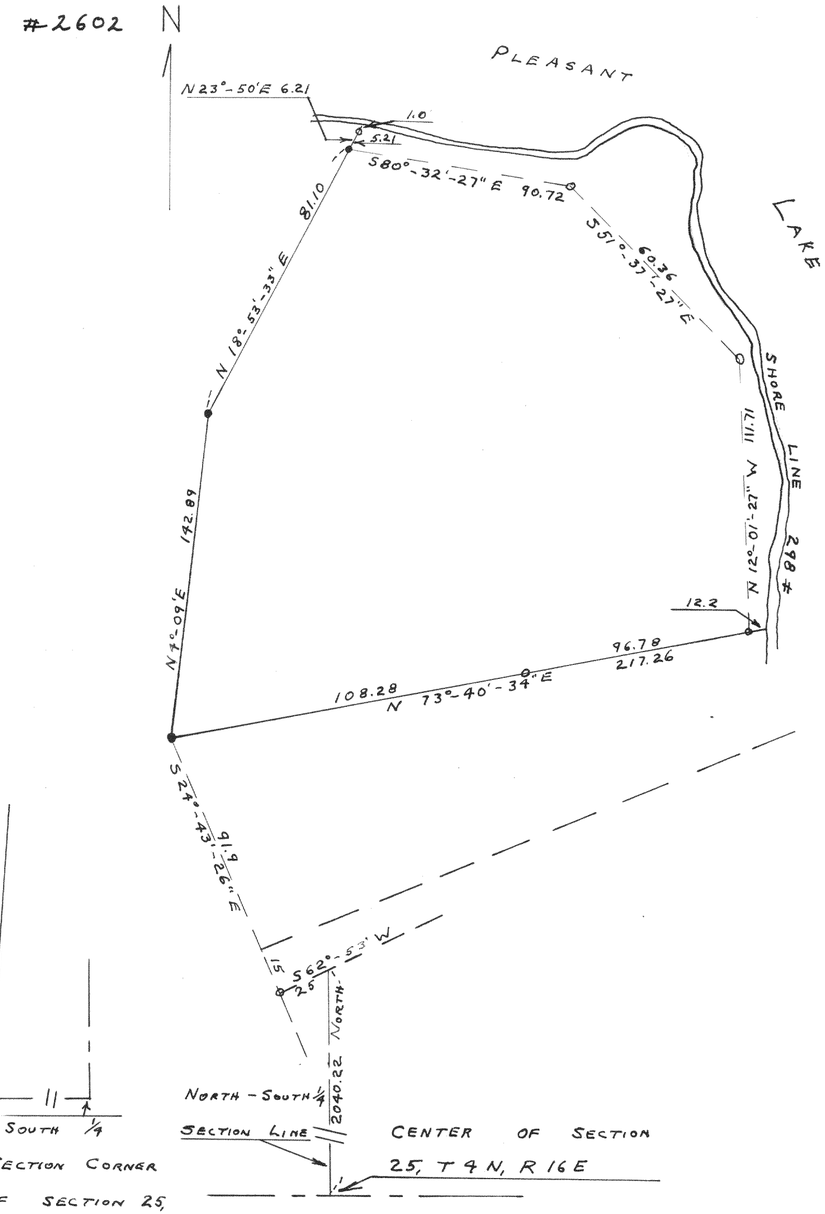

Plat of Survey of Land Located In The North 1/2 of Section 25, T4N, R16E of Walworth County, Wisconsin.

April 1952

Lloyd L. Jensen SA
County Surveyor