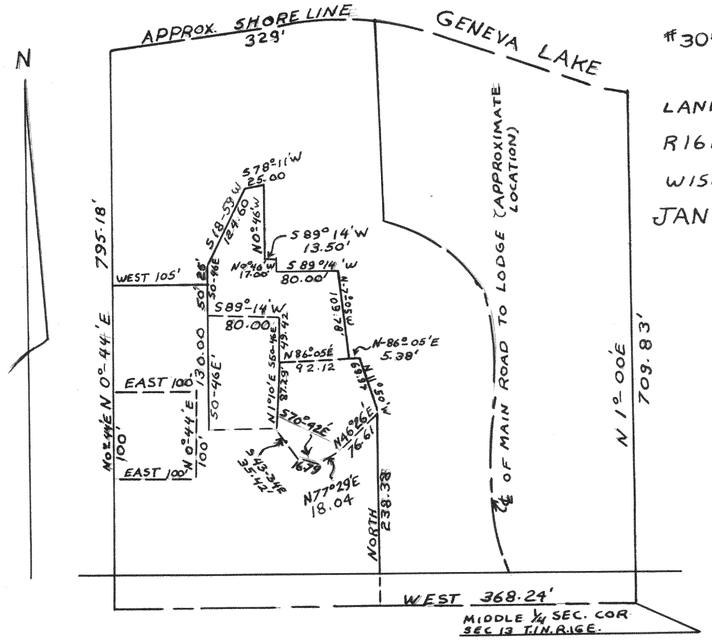

#3044

LAND IN SECTION 13, T1N, R16E, WALWORTH COUNTY, WISCONSIN

JAN 11/56

LLOYD L. JENSEN
COUNTY SURVEYOR

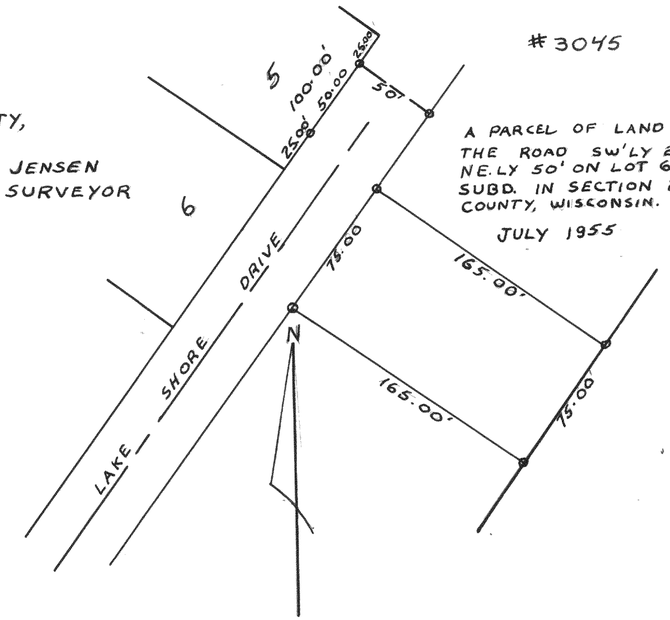

#3045

A PARCEL OF LAND LOCATED ACROSS THE ROAD SW'LY 25' ON LOT 5 AND NE.LY 50' ON LOT 6 OF THE HARRINGTON SUBD. IN SECTION 27, T2N R16E, WALWORTH COUNTY, WISCONSIN.

JULY 1955

LLOYD L. JENSEN
COUNTY SURVEYOR

#3046

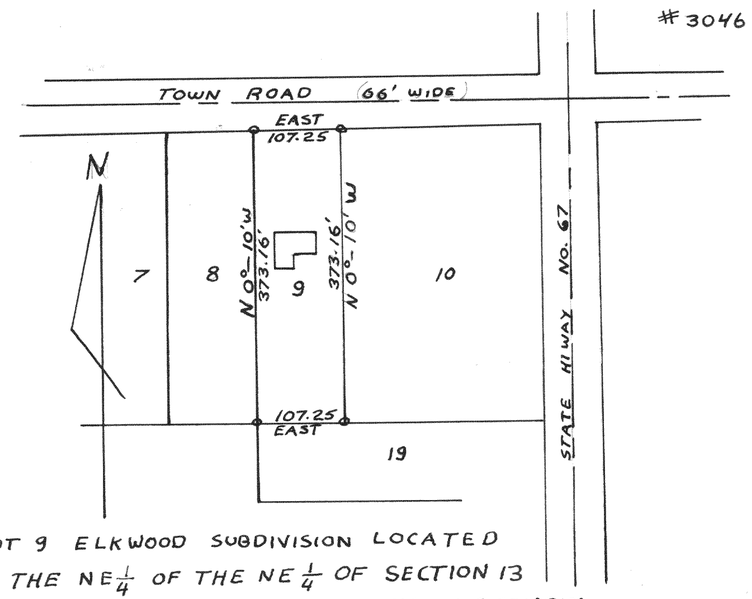

LOT 9 ELKWOOD SUBDIVISION LOCATED IN THE NE 1/4 OF THE NE 1/4 OF SECTION 13 T2N R16E WALWORTH COUNTY, WISCONSIN

LLOYD L. JENSEN
SURVEYOR

#3047

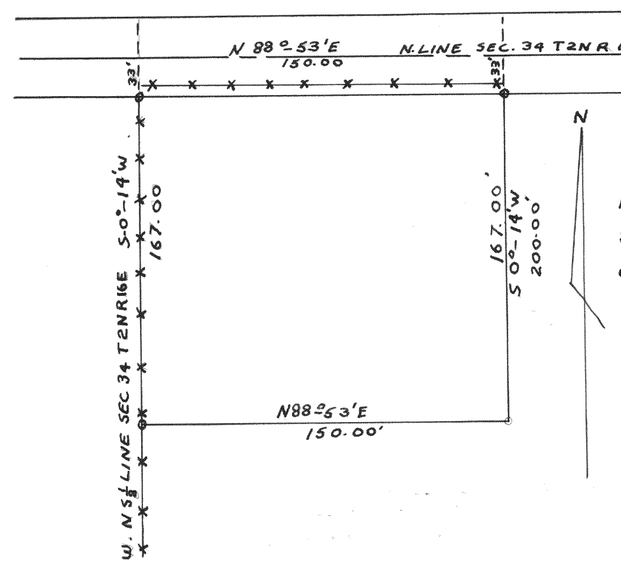

PARCEL OF LAND LOCATED IN THE NE 1/4 OF THE NW 1/4 OF SECT. 34 T2N R16E WALWORTH COUNTY, WISCONSIN

LLOYD L. JENSEN
COUNTY SURVEYOR

JUNE 2/55