#3952

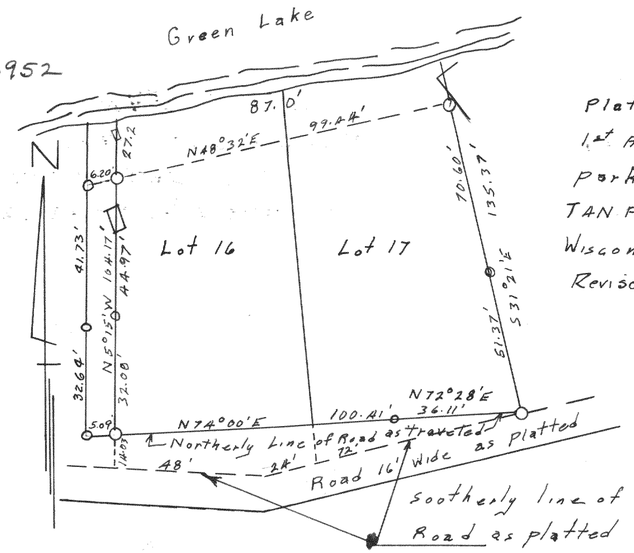

Plat of survey of Lots 16 & 17, 1st Addition to Lauderdale Parks, located in Section 25, T4N R16E, Walworth County Wisconsin. Aug 1960 Revised May 1963 d.f.g.

Floyd L Jensen
County Surveyor

#3953

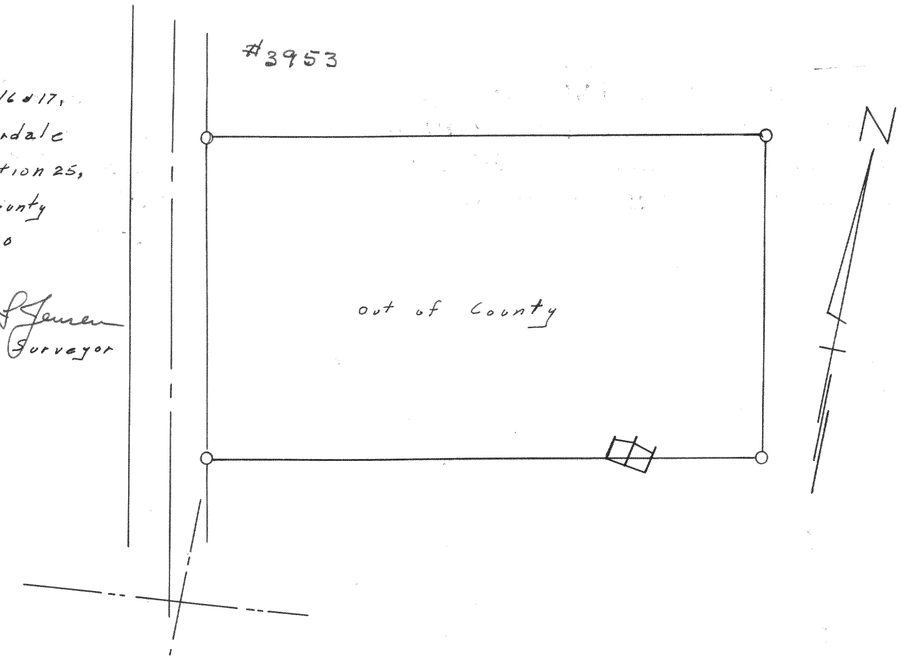

#3954 Plat of survey of a parcel of Land located in the SE 1/4 of the NE 1/4 of Section 26, T2N R17E City of Lake Geneva, Walworth County Wisconsin May 1960

Floyd L Jensen
County Surveyor

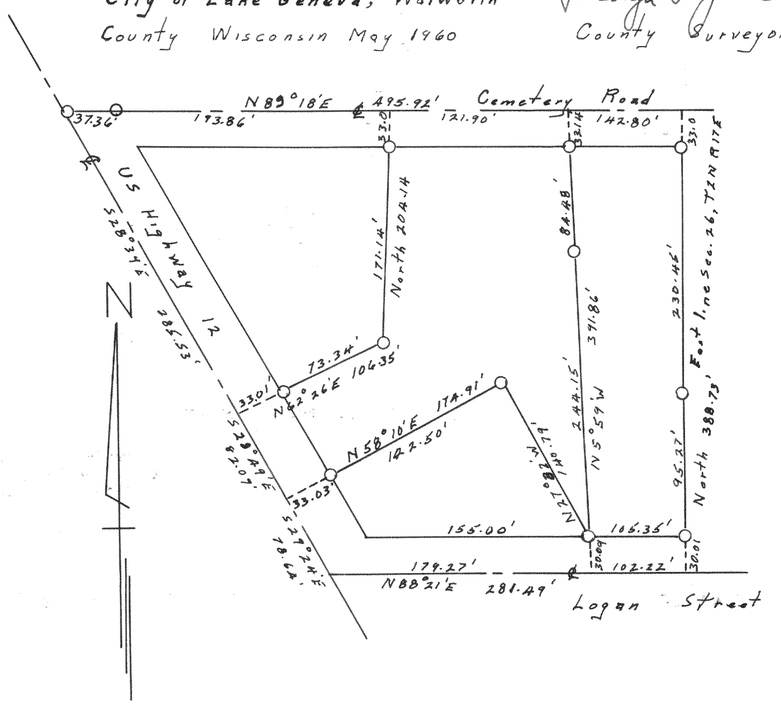

#3955

Plat of survey of a parcel of Land located in the NE 1/4 SW 1/4 of Section 20, T4N R18E Village of East troy Wisconsin June 1960
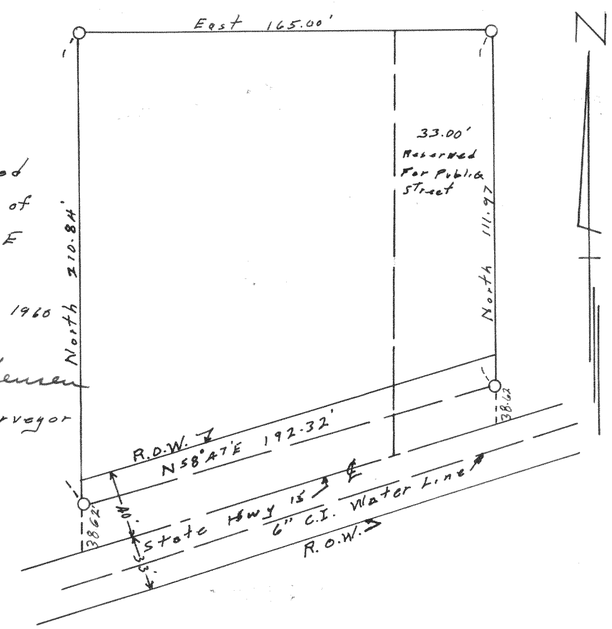
Floyd L Jensen
County Surveyor