#4222

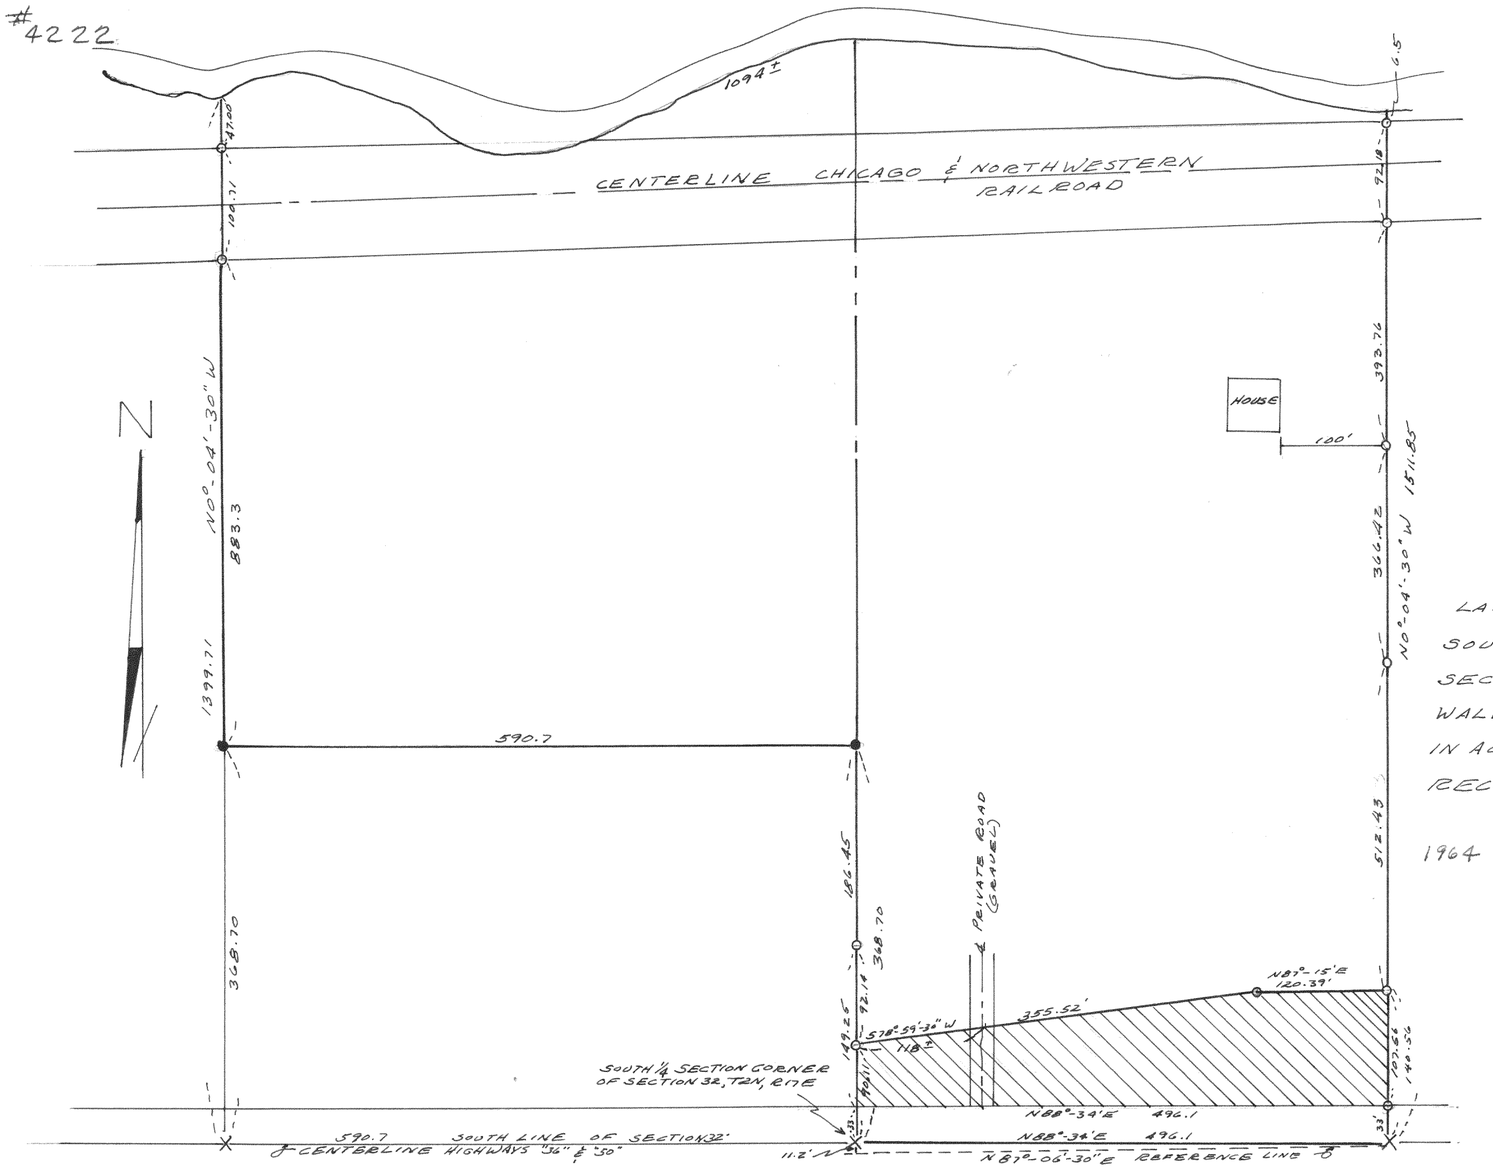

PLAT OF SURVEY
OF
LAND LOCATED IN THE
SOUTH HALF OF FRACTIONAL
SECTION 32, T2N, R17E
WALWORTH COUNTY, WIS.
IN ACCORDANCE WITH
RECORDS AVAILABLE.

1964 Floyd L. Jensen
COUNTY SURVEYOR