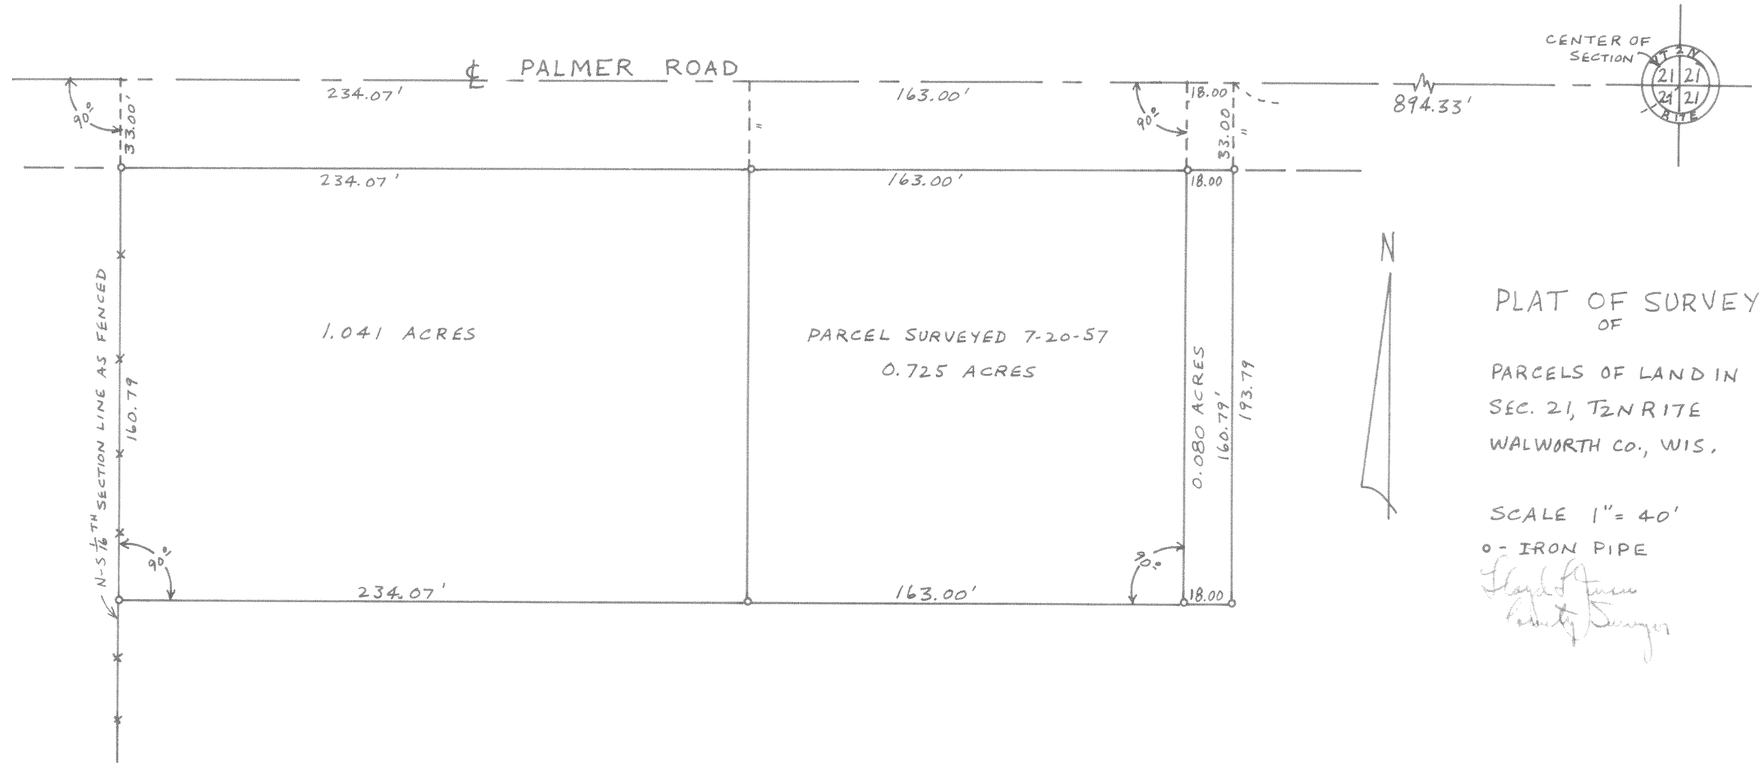

PLAT OF SURVEY
OF

PARCELS OF LAND IN
SEC. 21, T2N R1E
WALWORTH CO., WIS.

SCALE 1" = 40'
o - IRON PIPE

Floyd A. Jensen
County Surveyor

#4580

369